

City of Biddeford
Staff Review Committee
August 21, 2023 9:00 AM Second Floor Conference Room & Zoom
<https://biddeford.zoom.us/j/93209050025?pwd=Z056UHZKNFFxZDB4NFVOSIN1NGdmUT09>
Webinar ID #932 0905 0025 Password 237178

1. Status: Staff Review Committee Meeting, Monday, August 21, 2023, 10:00 AM, Second Floor Conference Room & Zoom


2. New Business

- 2.1. 2023.38 Public Meeting to review and take comments regarding a Site Plan Application for Neil's Motors to build a 3,000 SF addition to their existing building. Property is located at 602 Alfred Street (Tax Map 2, Lot 5) in the B2 Highway Business Zone.

[Staff Review- Neils Auto.pdf](#)
[2023-06-28 Site Plan Application.pdf](#)
[2023-08-08_04102-01 PLAN SET.pdf](#)
[Milligan 8-8-23.pdf](#)

- 2.2. 2023.37 Public meeting to review and take comments regarding a Site Plan Application for Genest Concrete to build a 1,085 SF addition to their existing building. Property is located at 544 Elm Street (Tax Map 14, Lot 4 & 5) in the B2 Highway Business Zone.

[Staff Review- Genest Concrete.pdf](#)
[2023-05-25 Minor Site Plan App.pdf](#)
[2023-08-15_220789 Plan Set.pdf](#)
[2023-08-15 Response Letter.pdf](#)

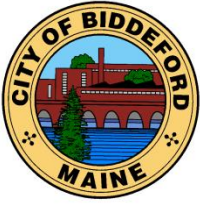

CITY OF BIDDEFORD

Planning and Development Department

David C.M. Galbraith
Deputy Director/City Planner
205 Main Street
P.O. Box 586
Biddeford, ME 04005
(207) 284-9115
David.Galbraith@biddefordmaine.org

PLANNING BOARD STAFF REPORT

TO: Chair Patoine and Members of the Biddeford Planning Board

FROM: David C.M. Galbraith, City Planner & Deputy Director of the Planning & Development Dept.

DATE: August 15, 2023

RE: 2023.38 Site Plan Application for a 3,000 Sq. Ft building addition for Neil's Auto at 602 Alfred St. (Tax Map 2, Lot 5) In the B-2 zone.

MEETING DATE: August 21st, 2023 at 9:00 AM

1. INTRODUCTION

Journey Walk LLC is proposing to construct a new 3000 square foot building addition to the rear of their existing facility located at 602 Alfred Street. The facility currently contains five working bays for vehicle maintenance, but with the ongoing change to electric vehicles by the driving public, the applicant proposes two new bays specific to their maintenance. The parcel is located in the B2 Highway Business District and is shown as Lot 5 on Tax Map 2. As depicted on Existing Conditions Plan, the approximately 2-acre site was initially developed in 2004 which consists of the existing building and parking/vehicle maneuvering areas. Access to the existing facility from Alfred Street occurs via Journey Walk, which is a private way that also provides access to two other properties.

Besides the construction of the addition, the only other required site work will consist of the installation of some additional gravel to provide an access drive around the rear of the expanded building, the removal of a small area of lawn to accommodate a new overhead door in the addition and the relocation of the existing well as depicted on the plan set. Stormwater runoff currently is directed to two vegetated drainage swales located on either side of the site which collects and directs the runoff to vegetated depressions along the Alfred Street frontage prior to outletting it to the existing drainage ditch along Alfred Street through an outlet control structure. As the building addition will be constructed over existing impervious area, and as only a minimal amount of new impervious area is proposed, no adjustments are proposed to the existing drainage system except for the regrading of the vegetated drainage swale along the back property line. As stated, the intent of the addition is to simply provide additional bays to the existing business for electric vehicle maintenance.

2023.38 Site Plan Application for a 3,000 Sq. Ft building addition for Neil's Auto at 602 Alfred St. (Tax Map 2, Lot 5) In the B-2 zone.

2. PROJECT DATA/INFORMATION

1.	Applicant:	Neil's Motors Inc & Patco Construction Inc. 602 Alfred St. Biddeford, ME 04005 207-282-3156
2.	Owner of Property:	Journey Walk LLC 602 Alfred St. Biddeford, ME 04005 207-282-3156
3.	Agent:	Jon Bell, Vice President - Patco Construction 1293 Main St. Sanford, ME 04074 207-324-5574 jbell@patco.com
4.	Surveyor:	Shawn Frank, PE , C/o Sebago Technics Inc 85 John Roberts Rd. South Portland, ME 04106 207-200-2062
5.	Project Location:	602 Alfred St.
6.	Project Tax Map #/Lot #:	Tax Map 2, Lot 5.
7.	Lot Size:	2.00 acres
8.	Base Zoning:	Business-2
9.	Overlay Zoning:	N/A
10.	Existing Use:	Auto repair facility
11.	Proposed Use:	Dedicated auto repair facility for Electric Vehicles
12.	Approvals Required:	Site Plan
13.	Water	Private Well
14.	Sewer	Septic System
15.	Uses in the Vicinity:	Commercial, light industrial
16.	Waivers Needed:	a. None
17.	Waivers Granted:	a. None
18.	Other Non-City Permits Required:	
19.	LDR Attachment A: Fees Paid:	Application Fees Paid, not escrows
20.	Planning Board Review History:	N/A

3. REVIEW PROCESS

Per City ordinance, this application is subject to Site Plan (Land Development Regulations, Article XI) review and approval by the Planning Board.

2023.38 Site Plan Application for a 3,000 Sq. Ft building addition for Neil's Auto at 602 Alfred St. (Tax Map 2, Lot 5) In the B-2 zone.



Existing Conditions

Departmental Review Comments:

A. Planning:

- See comments from Engineering Staff

B. Code Enforcement:

- No Comments

C. Public Works:

- No Comments

D. Engineering:

- The narrative says that the stormwater flows to existing ditches. Please provide the location of these ditches on the site plan and also provide flow direction arrows.
- Will additional gravel be installed at the rear of the new building addition, plan is not clear, there are two sets of dashed lines
- Please provide the areas for the increase and/or decrease in impervious areas proposed and net amount

E. Police:

1. No Comments

F. Fire:

2023.38 Site Plan Application for a 3,000 Sq. Ft building addition for Neil's Auto at 602 Alfred St. (Tax Map 2, Lot 5) In the B-2 zone.

1. No Comments

G. Traffic Peer Review:

1. No Comments

H. Engineering Peer Review:

1. N/A

2. STAFF REVIEW

- **APPLICATION COMPLETENESS:** The applicant has submitted a complete application, featuring all required elements as specified under Section 66-35 (Required Information for Final Plan Submissions). As part of the staff's review comments, we have identified aspects of the plan submission to be revised or clarified, which we suggest being made a condition of approval.
- **ZONING:** The proposed uses are permitted uses within the B-2 Zone, Similarly, with respect to applicable dimensional requirements, the project would comply with all applicable requirements, including building height, building setback, frontage, and lot coverage requirements.

- **REVIEW STANDARDS:**

In general, staff found the application to satisfy City site plan requirements. The major site details such as building, parking, landscaping, designs and locations have been finalized so the plan being reviewed the Board are what will be constructed on the face of the earth. However, City Staff and the City's third party civil engineer, identified a number of technical plan elements which need to be addressed by the Applicant prior to final site plan approval.

Maine DEP Stormwater Permit: The project does not require a Maine DEP Stormwater Permit.

WAIVERS: No waivers requested as part of this project.

3. STAFF RECOMMENDATION

Staff recommends that the applicant address concerns brought up by staff and the engineering peer-review comments. And moving forward with approval of the project, with the understanding that the remaining engineering issues will be resolved, to the satisfaction of the Public Works Director and Engineering Director, prior to a Preconstruction Meeting being scheduled. Therefore, Staff recommends the Staff Review Committee approve the project plans as presented

2023.38 Site Plan Application for a 3,000 Sq. Ft building addition for Neil’s Auto at 602 Alfred St. (Tax Map 2, Lot 5) In the B-2 zone.

SAMPLE MOTIONS

- A. *Motion to Approve: I motion to APPROVE the Site Plan application for the proposed building expansion located at 602 Alfred St. (Tax Map 2, Lot 5) within the Business 2 (B-2) zoning district, as presented*

- B. *Motion to Deny I motion to DENY Site Plan approval the Site Plan application for the proposed building expansion located at 602 Alfred St. (Tax Map 2, Lot 5) within the Business 2 (B-2) zoning district*

- C. *, for the following reasons:*

- 1) _____.
- 2) _____.
- 3) _____.

- D. *Motion to Table: I motion to TABLE the Site Plan approval the Site Plan application for the proposed building expansion located at 602 Alfred St. (Tax Map 2, Lot 5) within the Business 2 (B-2) zoning district for the following reasons:*

- 1) _____.
- 2) _____.
- 3) _____.



June 28, 2023
04102-01

David Galbraith, City Planner
City of Biddeford
P.O. Box 586
Biddeford, ME 04005

Site Plan Application, Neil's Motors, Inc. & Patco Construction, Inc.
602 Alfred Street, Tax Map 2, Lot 5, Journey Walk, LLC

Dear David:

On behalf of Neil's Motors, Inc., and Patco Construction, Inc., we are pleased to submit the enclosed plans, application form, this letter and associated information for a Site Plan Application submission for the construction of a new 3000 square foot building addition to the rear of their existing facility located at 602 Alfred Street. The facility currently contains five working bays for vehicle maintenance, but with the ongoing change to electric vehicles by the driving public, the applicant proposes two new bays specific to their maintenance. The parcel is located in the B2 Highway Business District and is shown as Lot 5 on Tax Map 2. As depicted on the enclosed Existing Conditions Plan, the approximately 2-acre site was initially developed in 2004 which consists of the existing building and parking/vehicle maneuvering areas. Access to the existing facility from Alfred Street occurs via Journey Walk, which is a private way that also provides access to two other properties.

The owner of the property is Journey Walk, LLC which has retained the services of Patco Construction, Inc. and Sebago Technics, Inc. to assist them with the design and site plan approval process to construct the building addition. Besides the construction of the addition, the only other required site work will consist of the installation of some additional gravel to provide an access drive around the rear of the expanded building, the removal of a small area of lawn to accommodate a new overhead door in the addition and the relocation of the existing well as depicted on the plan set. Stormwater runoff currently is directed to two, vegetated drainage swales located on either side of the site which collects and directs the runoff to vegetated depressions along the Alfred Street frontage prior to outletting it to the existing drainage ditch along Alfred Street through an outlet control structure. As the building addition will be constructed over existing impervious area, and as only a minimal amount of new impervious area is proposed, no adjustments are proposed to the existing drainage system except for the regrading of the vegetated drainage swale along the back property line. As stated, the intent of the addition is to simply provide additional bays to the existing business for electric vehicle maintenance.

We are hopeful that we have provided sufficient information for a Site Plan Application. Upon your review of the enclosed information, please call with any questions or if you require additional materials. Thank you for your consideration.

Sincerely,
SEBAGO TECHNICS, INC.

A handwritten signature in blue ink, appearing to read "Shawn M. Frank".

Shawn M. Frank, P.E.
Senior Vice President, Commercial Development



City of Biddeford – Planning Department

Planning Board Application

P.O. Box 586, 205 Main Street Biddeford, Maine 04005
207-284-9115

Revised: May 17, 2022

Type of Application:

☐ Shoreland Zoning Permit

☒ Site Plan Review

☐ Extraction

☐ Conditional Use Permit

☐ Subdivision

☐ Private Way

☐ Other: _____

Applicant Information:

Name: Neil's Motors Inc. & Patco Construction, Inc.

Mailing Address: 602 Alfred Street, Biddeford, ME 04005

Telephone: (207)282-3156

Email: neilsmotors.com

What is your legal interest in the property?

☒ Owner ☐ Potential Buyer with Contract ☐ Lease/Rental Agreement

Owner's Information:

Name: Journey Walk, LLC

Mailing Address: 602 Alfred Street, Biddeford, ME 04005-9483

Telephone: (207)282-3156

Email: neilsmotors.com

Agent's Information:

Name: Jon Bell, Vice President, Patco Construction, Inc.

Mailing Address: 1293 Main Street, Sanford, ME 04074

Telephone: (207) 324-5574

Email: jbell@patco.com

Engineer/Surveyor's Information:

Name: Shawn Frank, PE, c/o Sebago Technics, Inc.

Mailing Address: 75 John Roberts Rd Ste 4A South Portland, ME 04106

Telephone: (207) 200-2062

Email: sfrank@sebagotechnics.com

Project Location and Lot Information:

Street Address: 602 Alfred Street / 1 Journey Walk Drainage Watershed: Thacher Brook

Tax Map: 2 Lot: 5

Current Zoning: B2 Shoreland Zoning: N/A

Size of Lot: 2.00 ☒ acres ☐ s.f. Lot Frontage: 462' 9"

Existing Use of Property: Automotive repair

Property currently serviced by:

☐ City Road ☐ Public Sewer ☐ Public Water ☐ Public Trash

☒ Private Road ☒ Septic System ☒ Private Well ☒ Private Hauler

Slope Conditions in Area of Construction (if applicable):

☒ Flat (0-3% slope) ☐ Rolling (3-8% slope) ☐ Hilly (8-15% slope) ☐ Steep (15%+ Slope)

Are there any wetlands or waterbodies on the site? ☐ (Yes) ☒ (No) if yes attach information

Is the project within the 100-year floodplain? ☐ (Yes) ☒ (No) if yes attach information

Do you plan to bring fill onto the lot? ☐ (Yes) ☒ (No) If yes attach information

Description of proposed use of property:

Project/Proposed Use:

Automotive repair

Property to be Serviced by:

- ☐ City Road ☐ Public Sewer ☐ Public Water ☐ Public Trash
☒ Private Road ☒ Septic System ☒ Private Well ☒ Private Hauler

Limits of Disturbance: 8000 _____ ☐ acres ☒ s.f.

Net change in impervious cover: 1200 _____ ☐ acres ☒ s.f.

Is this project part of a larger project? ☐ (Yes) ☒ (No)

Is the project proposing a new Private or Public Road? ☐ (Yes, Private) ☐ (Yes, Public) ☒ (No)

Is this project within the Urbanized Area/MS4 (see [City Drainage Map](#)) ☒ (Yes) ☐ (No)

Is the project proposing any Stormwater facilities/BMPs? ☐ (Yes) ☒ (No)

Will a Traffic Movement Permit (TMP) be required?: ☐ (Yes) ☒ (No)

☐ **If in a Shoreland Zone:**

Percent of residential lot coverage (Max 20%): _____

Percent of structure expansion (Max 30%): _____

☐ **If Subdivision Review, number of lots proposed:** _____

☐ **If a Private Way is proposed, number of lots served:** _____

If Site Plan Review, you must provide the following information:

Total new square feet footprint of structure: 3000 sq.ft. _____

Total new square feet paving/parking: 1200 sq.ft. of additional gravel for access _____

Waiver Requests (attach details):

1. _____
2. _____
3. _____
4. _____
5. _____

Required Submittal Attachments:

- A. Letters of Approval
- ☐ Fire Department – Contact Chief or Deputy Chief – 282-9986
 - ☐ Ability to Serve for Water Service – Maine Water – 282-1543
 - ☐ Ability to Serve for Sewer Service – Engineering Department – Tom Milligan 284-9118
 - ☐ Police Department – e-911 Road Name Designation – Contact Joanne Fisk 282-5127
- B. Letter to Planning Board describing project, Waiver requests, proposed improvements, addressing permit requirements, etc.
- C. Photographs of Site.
- D. Architectural renderings/drawings of proposed buildings, as required.
- E. Engineering Plans, as required.
- F. Stormwater Management Report, as required.

Fees (Due at time of Submission):

- \$75 Nonrefundable Administration Fee is required for every application.
- Refer to "Attachment A Fees and Charges" of the Land Development Regulations for more information. Consult with Planning Staff if you have questions.

Required Signatures:

By signing this application, as the foresaid applicant or authorized agent:

- I certify that I have read and completely understand the application;
- I certify that the information contained in this application and its attachments are true and correct;
- I understand that all information provided on this form and all other documents submitted as part of my proposal is a matter of public record;
- I understand that copies of this information may be supplied upon request to an interested party.
- I understand that additional funds may be required through the course of the review for special studies, legal review costs, and/or engineering review.
- I understand that by submitting an application I am not guaranteed a place on any particular agenda. I further understand that the City Planner will place me on an agenda for review when the application is deemed substantially complete.

Will the proposed project cause 1 acre or more of site disturbance?: ☐ (Yes) ☒ (No)

- If Yes, applicant is responsible for any required Maine Construction General Permits and shall comply with the requirements of DEP Chapter 500 Stormwater Regulations, as they apply.

Signature of Applicant:

Date

Signature of Property Owner:

Date

6/28/23

DIGITAL SUBMITTAL REQUIREMENTS FOR ALL SUBMITTALS:

- A) PDF OF SIGNED APPLICATION
- B) PDFs OF ALL DRAWING SETS AND OTHER REQUIRED SUBMITTAL ATTACHMENTS NOTED ABOVE

HARD-COPY SUBMITTAL REQUIREMENTS FOR PLANNING BOARD APPLICATIONS:

- A) SEVEN (7) FULL-SIZE PAPER COPIES OF DRAWING SETS

DIGITAL SUBMITTAL REQUIREMENTS FOR FINAL APPROVAL:

- A) INDIVIDUALLY NAMED PDFs OF EACH DRAWING (NOT A COMBINED PDF SET)
 - Individual Drawing PDF Naming Format: 'PROJECT/SHEETSET NAME\INDIVIDUAL DRAWING NAME.pdf'
- B) PDF COPIES OF ALL PERMIT APPROVALS, APPLICATIONS, REPORTS, NARRATIVES, LETTERS, ETC.
- C) FINAL CAD REFERENCE FILES IN DWG FORMAT (SURVEY & PROPOSED DESIGN LINEWORK)
 - All drawings & CAD reference files must be to-scale and within the following coordinate systems:
 - MAINE STATE PLANE WEST NAD83 (Horizontal Datum) & NAVD88 (Vertical Datum)

HARD-COPY SUBMITTAL REQUIREMENTS FOR FINAL APPROVAL:

- A) THREE (3) FULL-SIZE PAPER COPIES OF INDIVIDUAL DRAWINGS REQUIRING BOARD SIGNATURE
- B) ONE (1) FULL-SIZE PAPER COPY OF ENTIRE DRAWING SET FOR ENGINEERING RECORDS

PLEASE CONFIRM WITH PLANNING STAFF FOR CLARIFICATION

WARRANTY DEED
Maine Statutory Short Form**KNOW ALL MEN BY THESE PRESENTS,**

THAT, STEVEN M. MORIN and MICHELLE F. MORIN, husband and wife, both of Biddeford, County of York, State of Maine, for consideration paid, grant to **JOURNEY WALK, LLC**, a limited liability corporation organized and existing under the laws of the State of Maine, with a place of business at Biddeford, County of York, State of Maine, whose mailing address is: 602 Alfred Road, Biddeford, ME 04005, with **WARRANTY COVENANTS**, the land in Biddeford, County of York, State of Maine, described as follows:

A certain lot or parcel of land, together with the buildings thereon, situated in the City of Biddeford, County of York, and State of Maine, bounded and described as follows:

BEGINNING at an iron pipe set in the ground on the northerly side of Alfred Road (as located by the State Highway Commission in 1948) at the southeasterly corner of land described in the deed of Houde to McMorran dated October 18, 1957 and recorded in the York County Registry of Deeds, Book 1361, Page 81.

THENCE, North 15° 50' East by said land now or formerly of McMorran, 229.24 feet to an iron pipe set in the ground; **THENCE**, South 83° 11' East by land conveyed to Edward Carroll 482.79 feet to an iron pipe set in the ground at an old stone wall; **THENCE** South 52° West by land now or formerly of Guay, or owner, and by said stone wall 328.5 feet to an iron pipe set in the ground and said Alfred Road; **THENCE** North 84° 31' West by said road 69.44 feet to a state highway commission stone monument found set in the ground; thence North 86° 02' West by said road 213.80 feet to the point of beginning. Containing 2 acres, more or less.

ALSO RESERVING to Edward E. Carroll and Margaret P. Carroll, an easement and right of way Fifty (50) feet wide described as follows:


BEGINNING at an iron pipe located at the Southeasterly corner of land transferred from Houde to McMorran, and being on the Northerly side of Alfred

Road; THENCE, North 15° 50' East 229.24 feet to an iron pin; THENCE North 7° 54' East 200.0 feet to a point; THENCE East 50 feet to a point; THENCE turning South 7° 54' West 200.0 feet, more or less, to a point; THENCE proceeding South 15° 50' West to a point on the Alfred Road; THENCE North 86° 02' West along Alfred Road to the point of beginning.

Said easement and right of way described above is also reserved by Margaret I. Binette by her deed to Edward E. Carroll and Margaret P. Carroll dated September 9, 1988, and recorded in the York County Registry of Deeds in Book 4839, Page 192.

Being the same premises conveyed to the Grantors herein, as joint tenants, by Warranty Deed of Edward E. Carroll and Margaret P. Carroll dated December 7, 1990 and recorded in the York County Registry of Deeds in Book 5583, Page 264.

WITNESS our hands this 4th day of August, 2004.

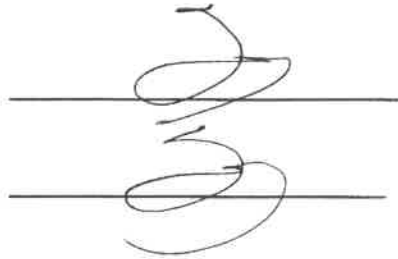

Steven M. Morin
Steven M. Morin
Michelle F. Morin
Michelle F. Morin

STATE OF MAINE
County of York, ss.

August 4, 2004

Then personally appeared the above-named Steven M. Morin and Michelle F. Morin and acknowledged the foregoing instrument to be their free act and deed.

Before me,

Debra L. Anderson
Notary Public/Attorney at Law

Printed Name:

Debra L. Anderson
Notary Public, Maine
My Commission Expires September 4, 2008

Received York SS
08/18/2004 11:38AM
REGISTER OF DEEDS
Debra L. Anderson

Page 2 of 2

SEAL

App: 7 Jitcomb Narass Flaherty PO Box 311 Sanford Me 04073

NEIL'S MOTORS INC.

602 ALFRED STREET
BIDDEFORD, MAINE

APPLICANT:

NEIL'S MOTORS INC.




602 ALFRED STREET
BIDDEFORD, ME 04005

&

PATCO CONSTRUCTION, INC.

1293 MAIN STREET
SANFORD, ME 04074

ENGINEER/SURVEYOR:

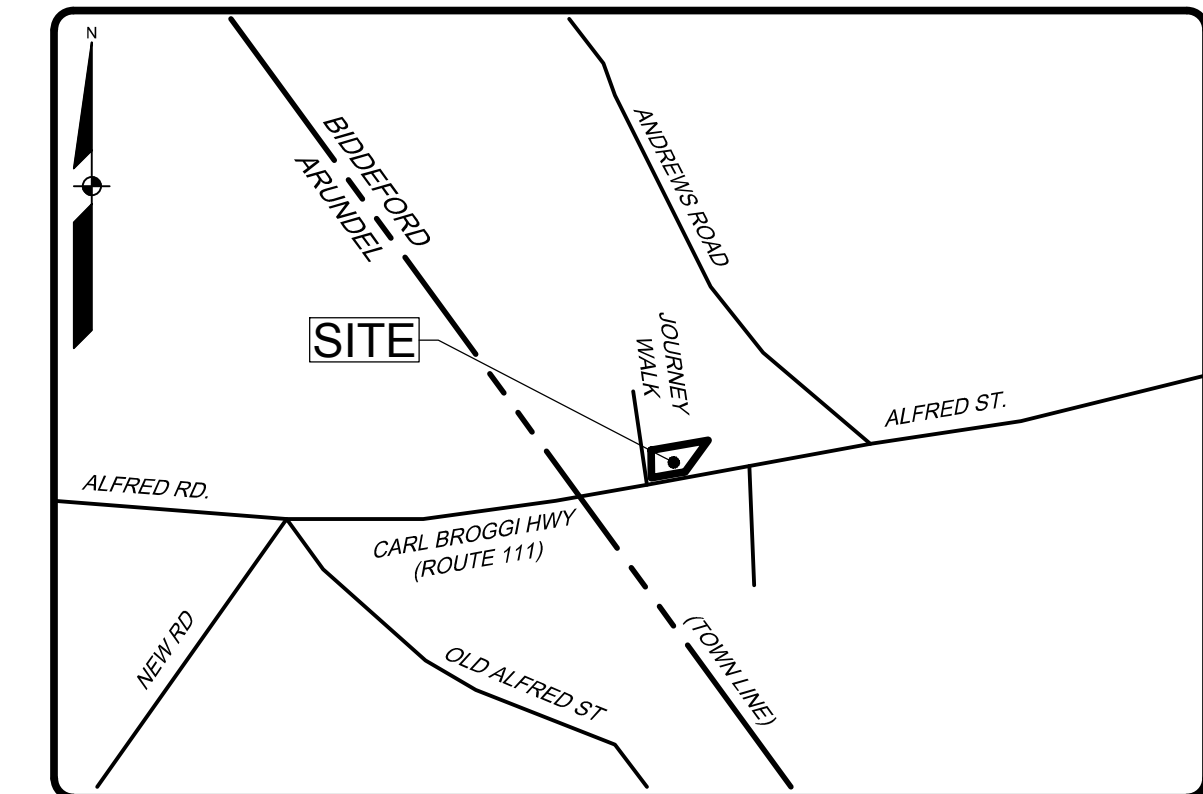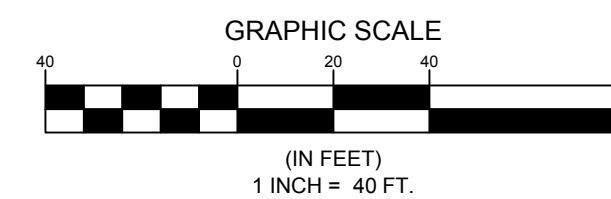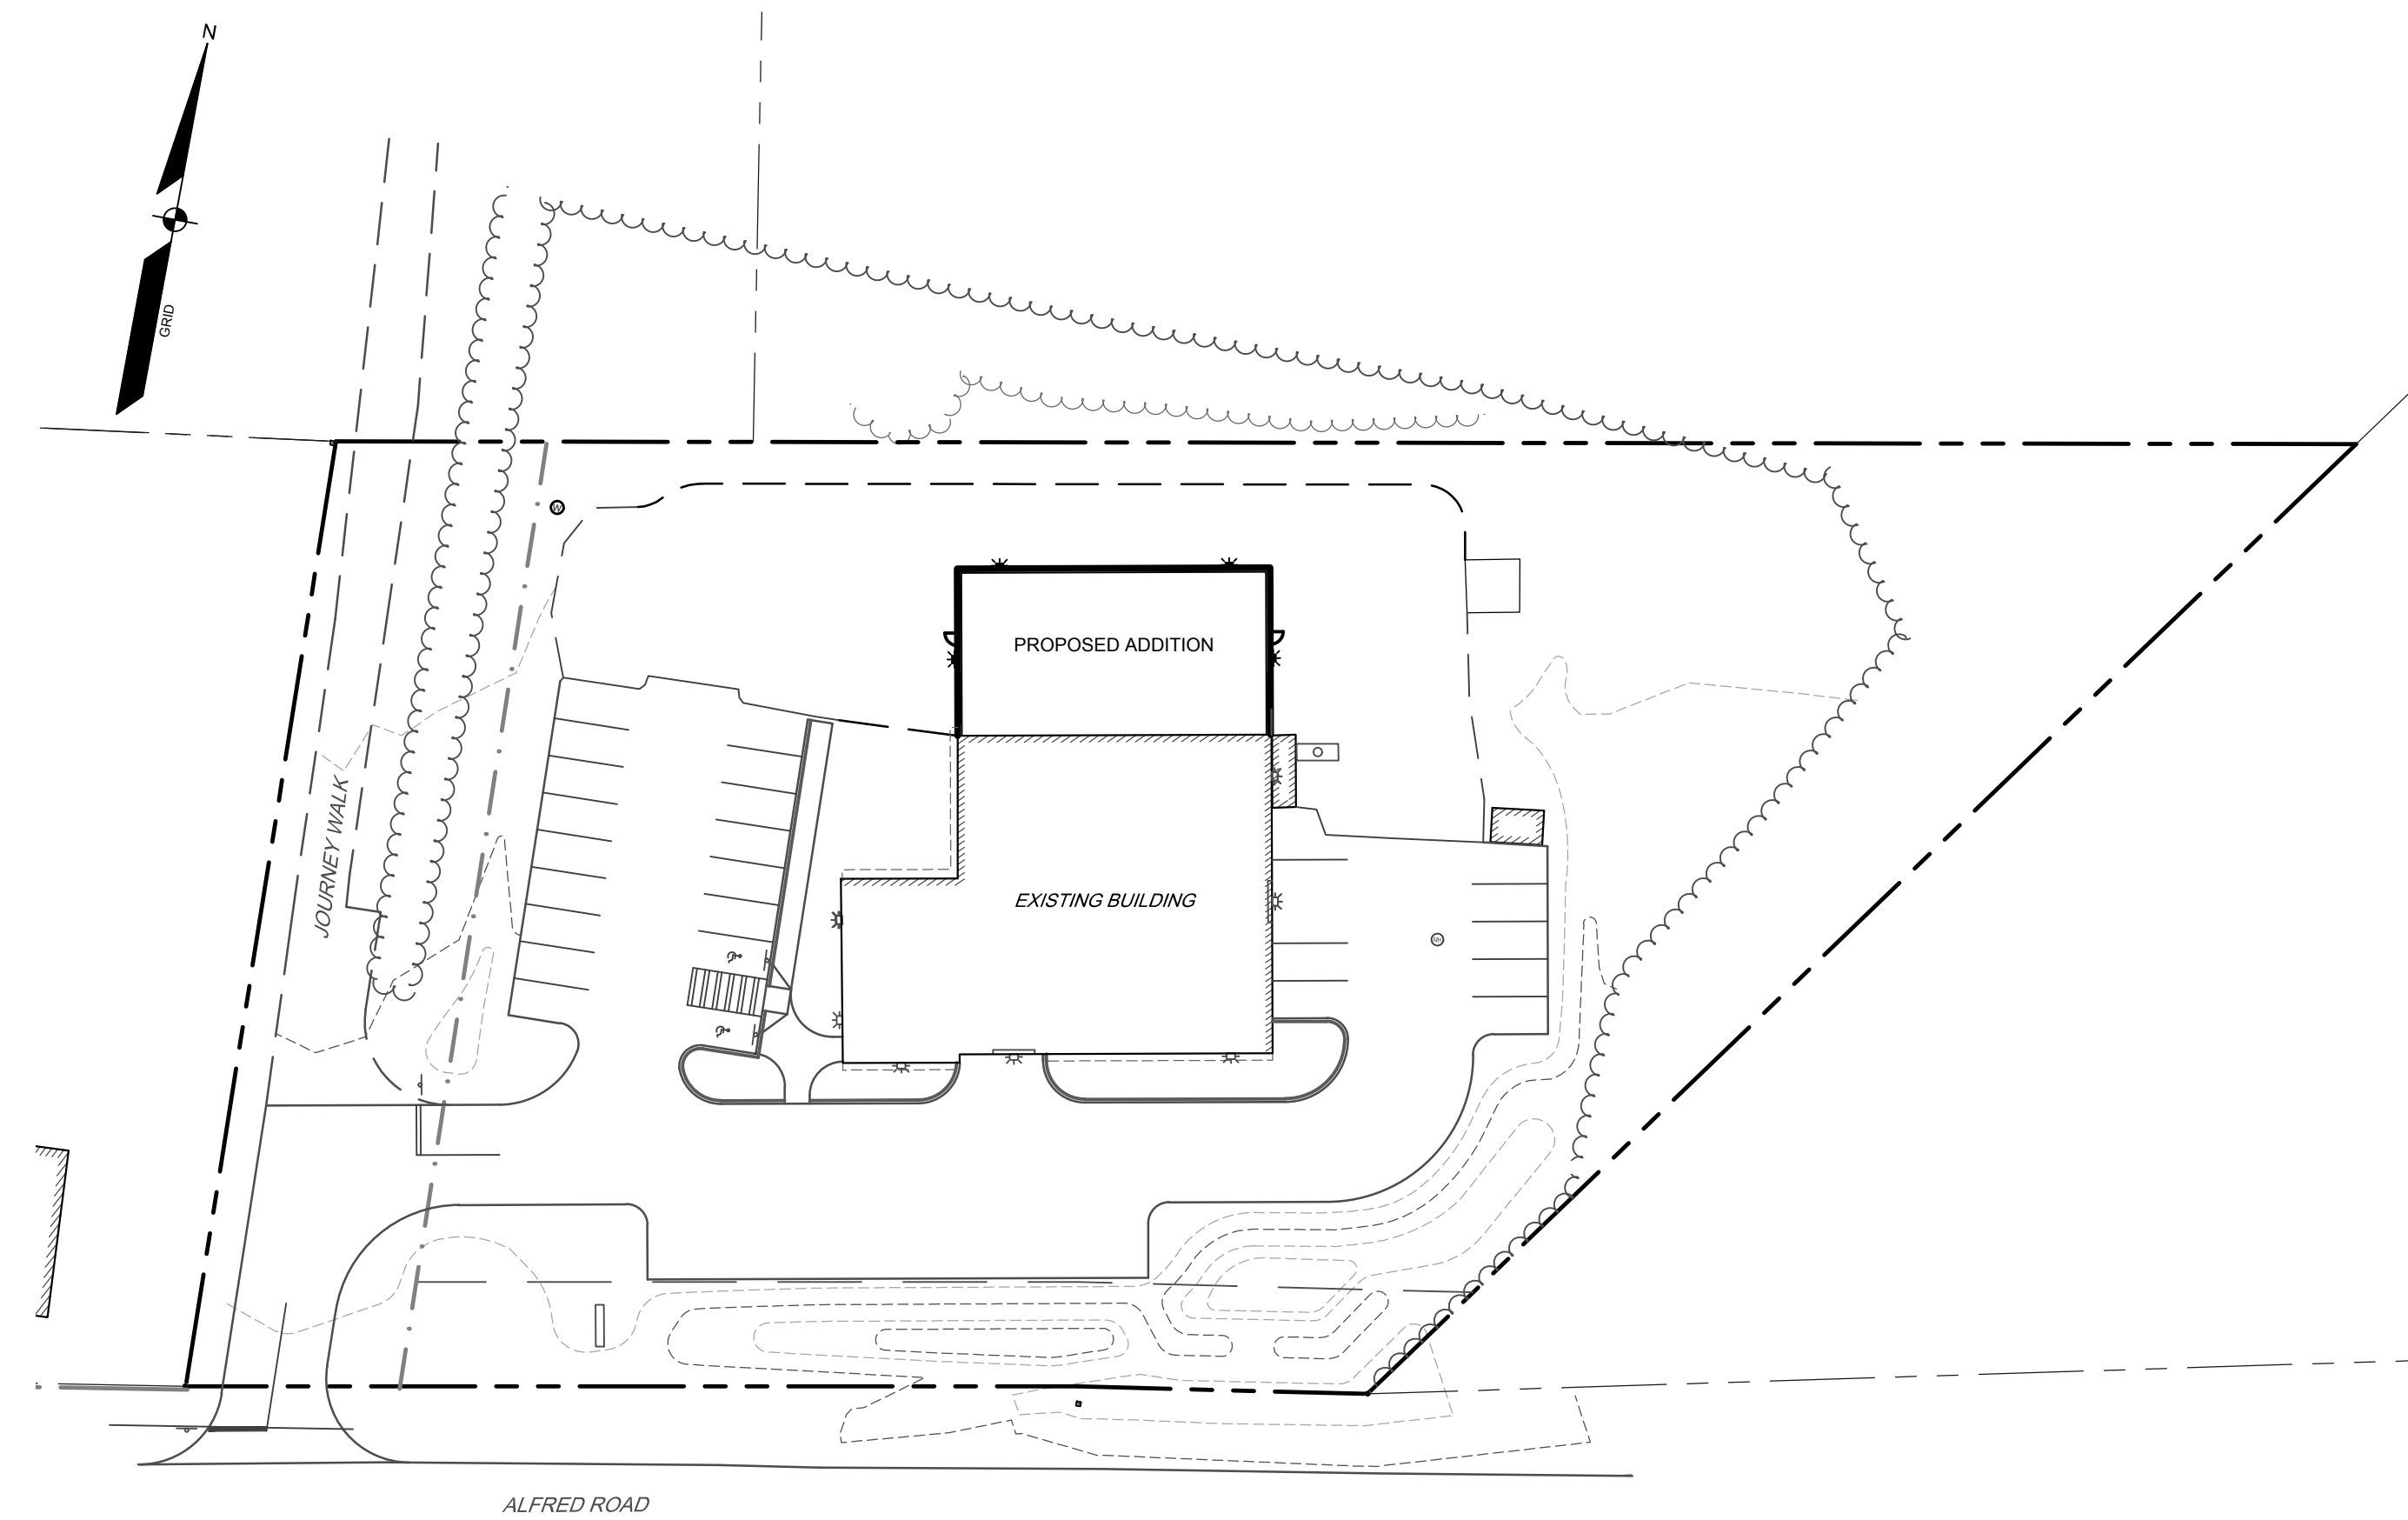

LOCATION MAP

NTS

SHEET INDEX

SHEET TITLE

- | | |
|---|-----------------------|
| 1 | COVER SHEET |
| 2 | SITE PLAN |
| 3 | GRADING & UTILITES |
| 4 | EROSION CONTROL NOTES |
| 5 | DETAILS |

COVER SHEET

OF:
NEIL'S MOTORS INC.
602 ALFRED STREET
BIDDEFORD, MAINE

FOR:
NEIL'S MOTORS INC. & PATCO CONSTRUCTION INC.
602 ALFRED STREET
BIDDEFORD, ME 04005
1293 MAIN STREET
SANFORD, ME 04074

DESIGNED	JSH
DRAWN	DAB
CHECKED	SMF
DATE	05/23/2023
SCALE	1" = 40'
PROJECT	04102-01

SHEET 1 OF 5


SEBAGO
TECHNICS
WWW.SEBAGOTECHNICS.COM
75 John Roberts Rd.

Suite 4A
South Portland, ME 04106
Tel. 207-200-2100



[illegible]

REV: BY: DATE:	STATUS:
----------------	---------

THIS PLAN SHALL NOT BE MODIFIED WITHOUT WRITTEN PERMISSION FROM SEBAGO TECHNICS, INC. ANY ALTERATIONS, AUTHORIZED OR OTHERWISE, SHALL BE AT THE USER'S SOLE RISK AND WITHOUT LIABILITY TO SEBAGO TECHNICS, INC.

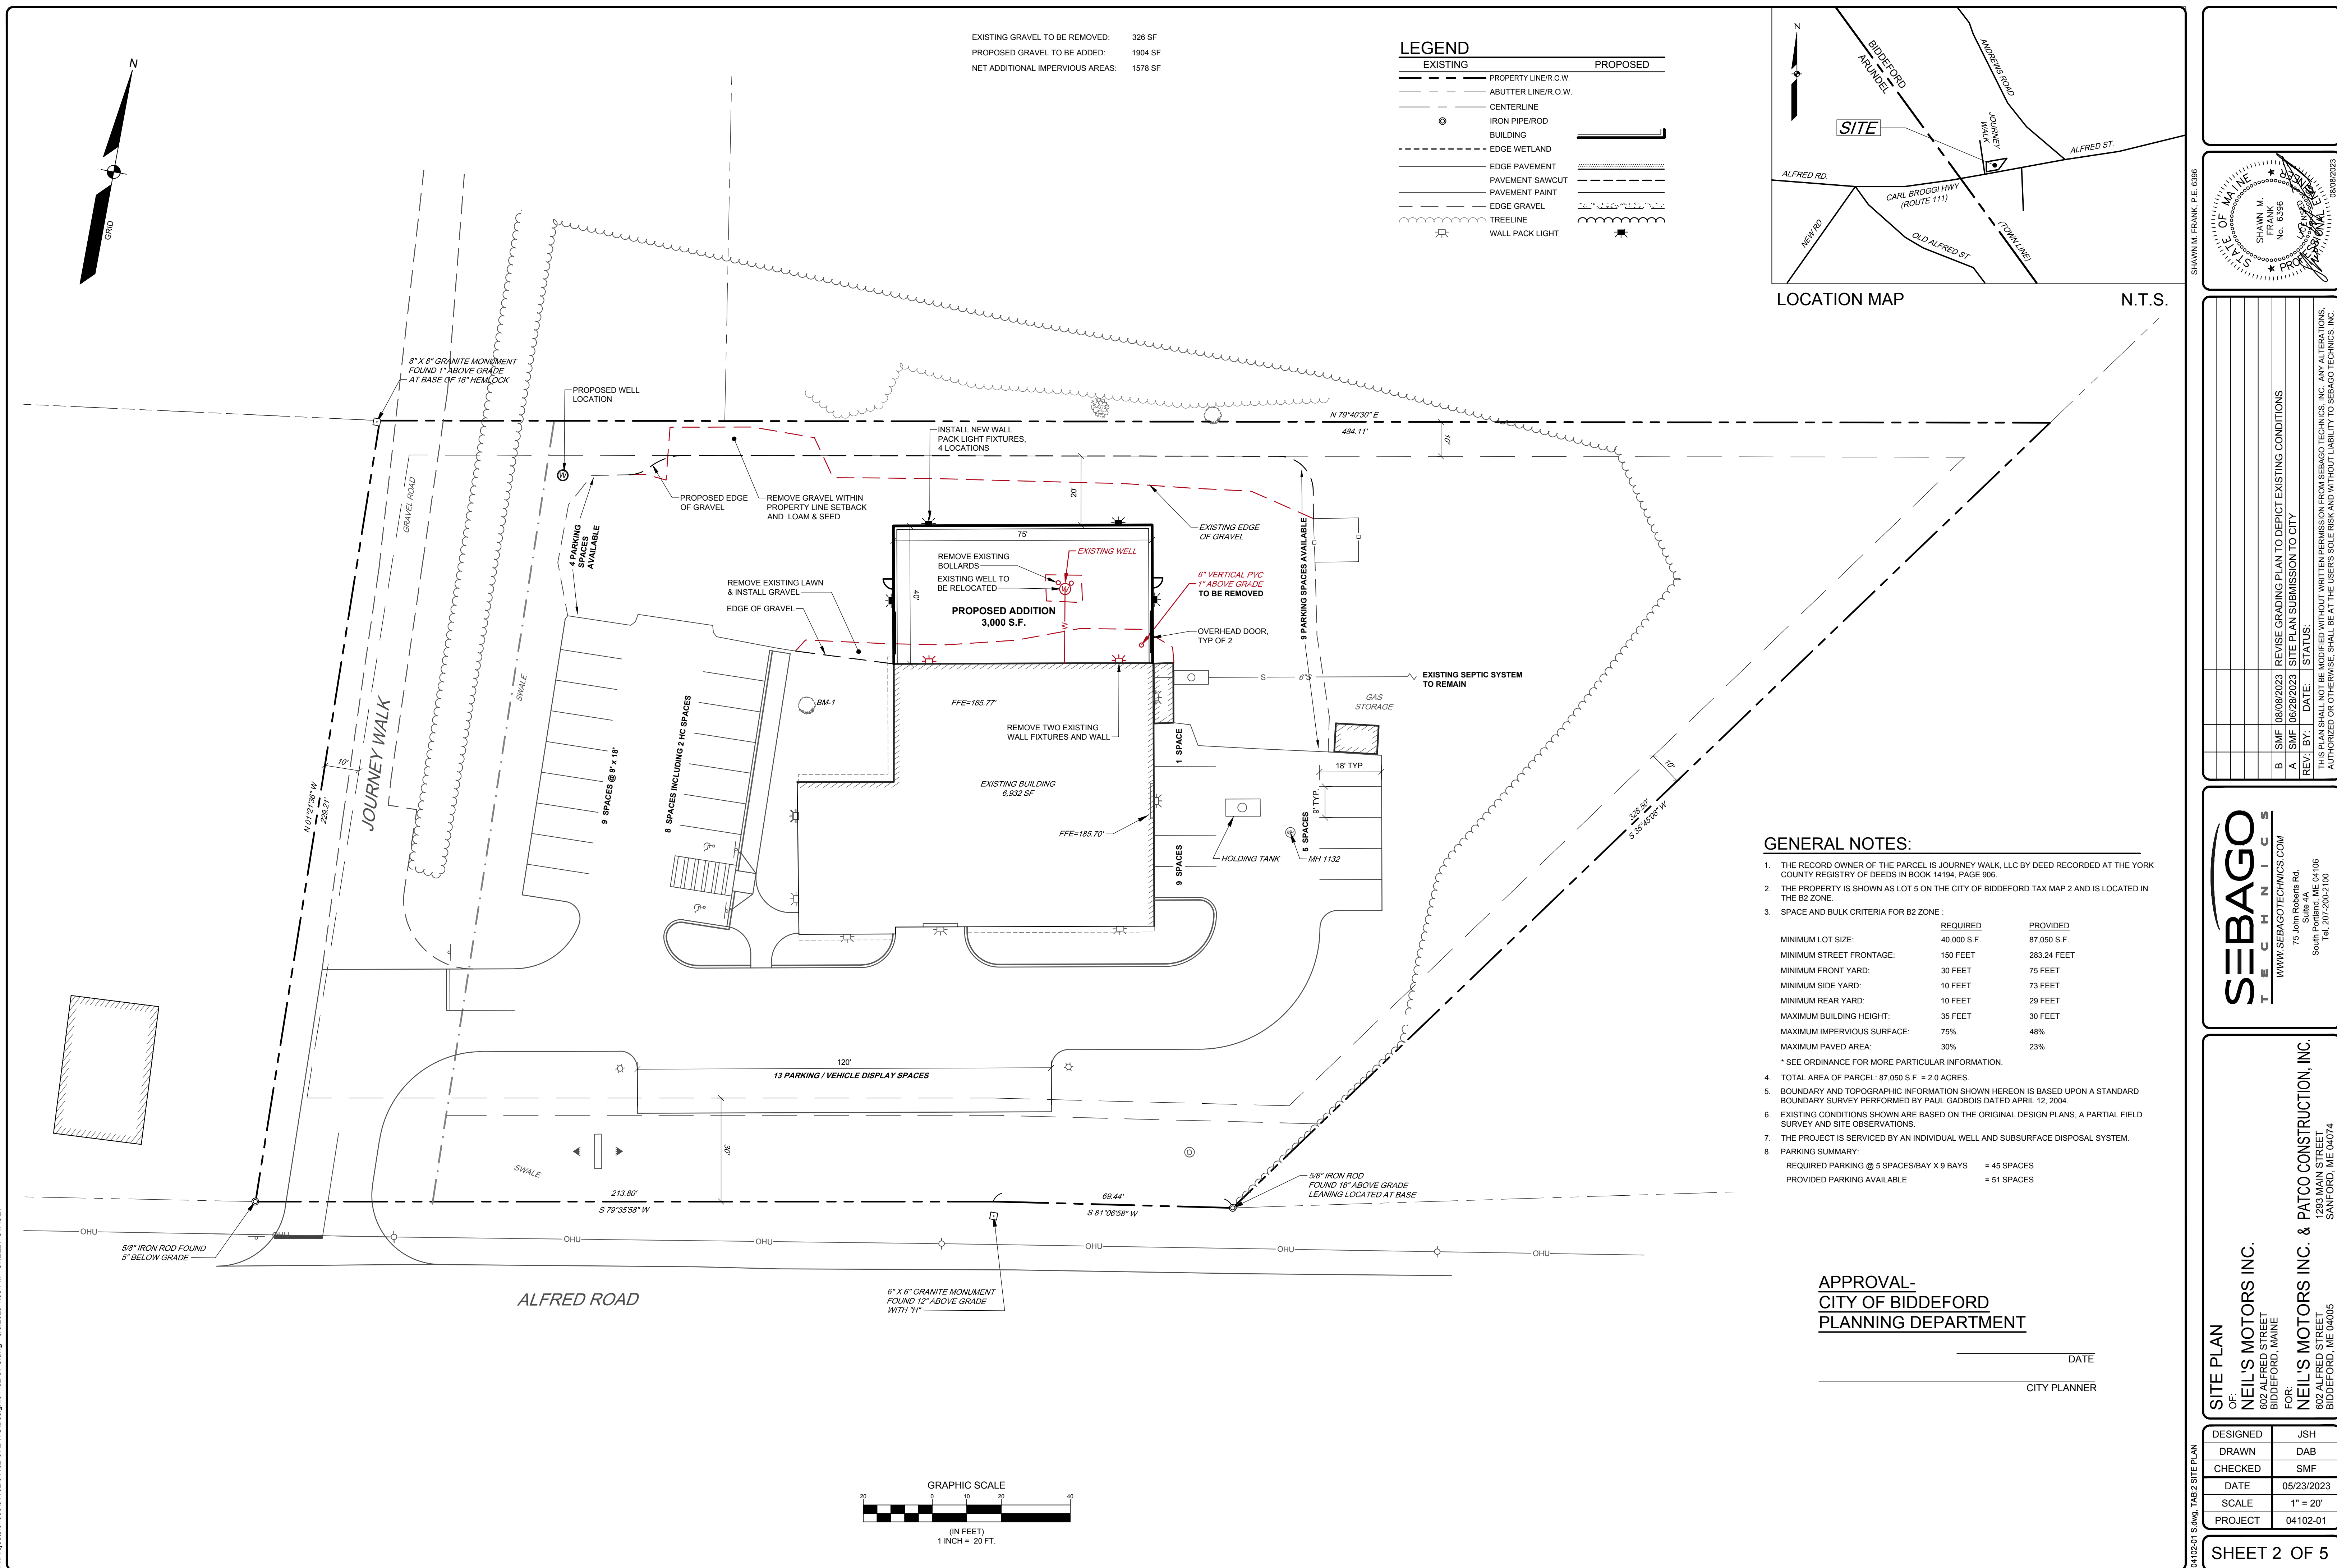

F:\Projects\04102\04102-01\DWG\Design\04102-01_GLDwg - 8/8/2023 4:58 PM - SHELLEY STACEY

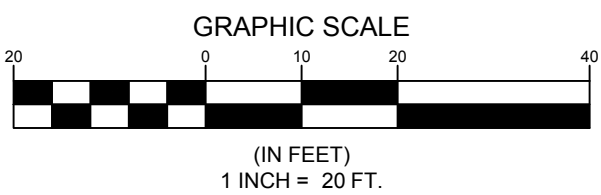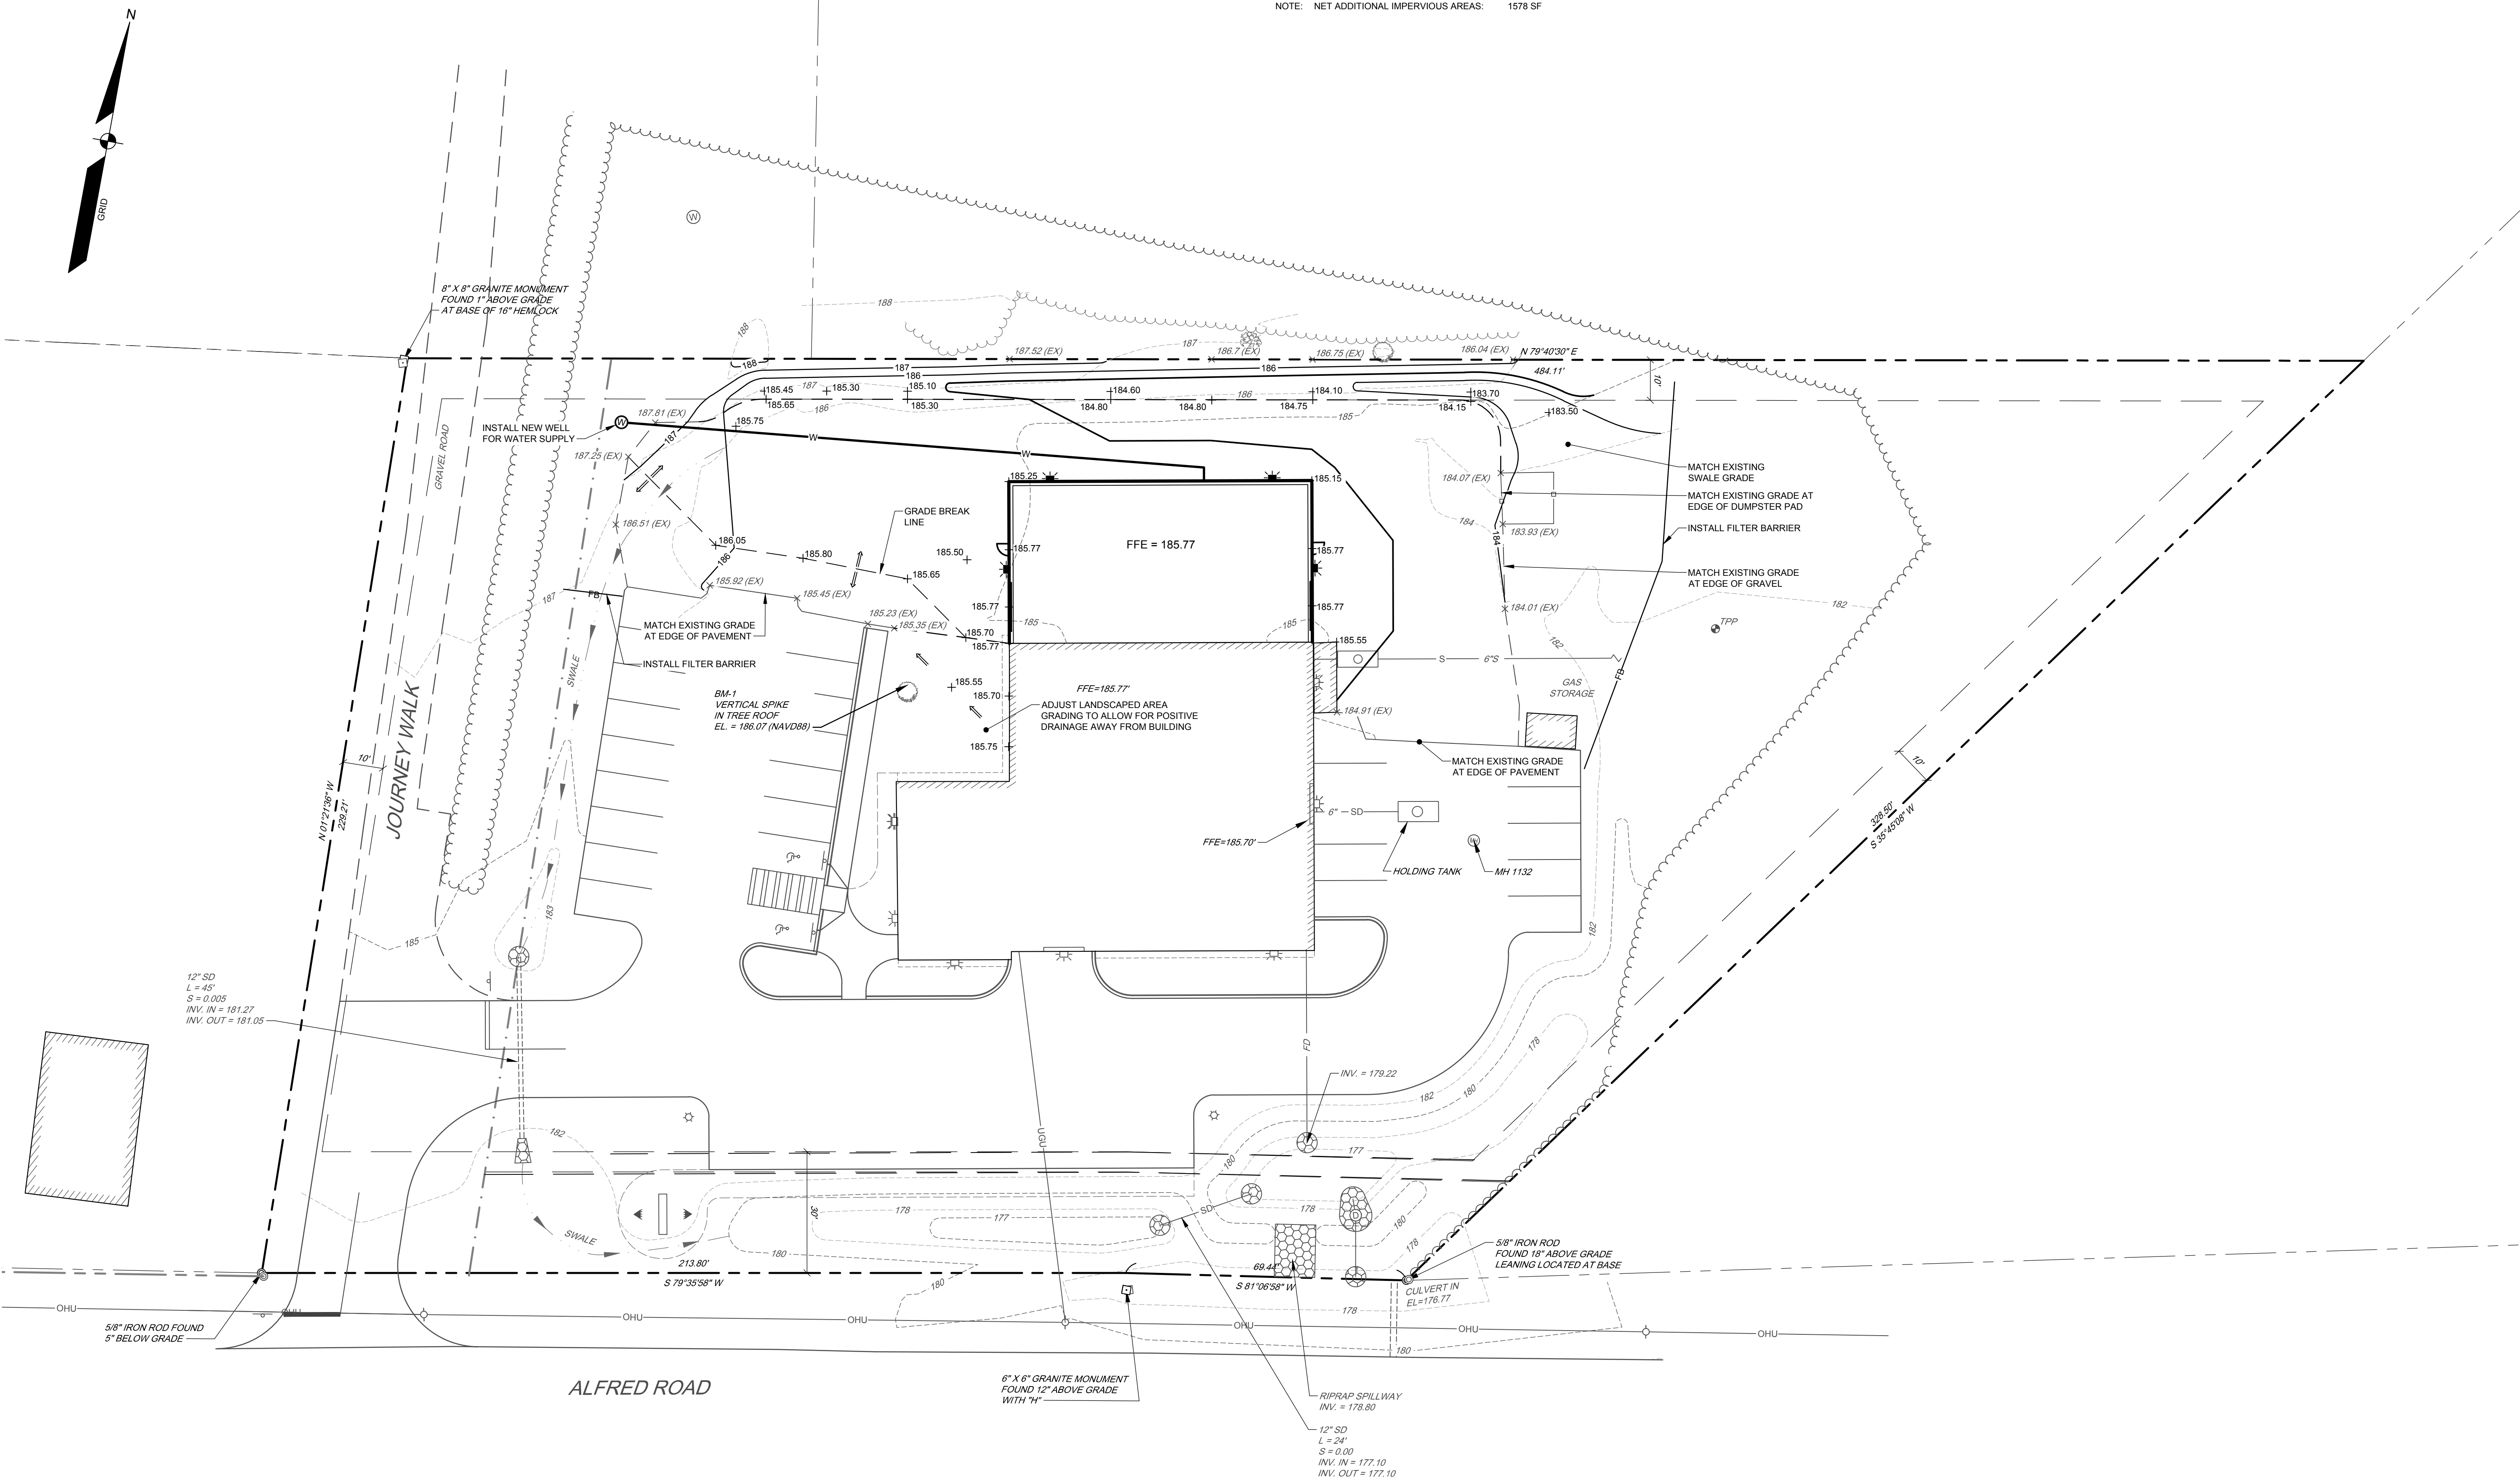


DESIGNED	JSH
DRAWN	DAB
CHECKED	SMF
DATE	05/23/2023
SCALE	1" = 20'
PROJECT	04102-01

SHEET 3 OF 5

GRADING & UTILITIES
OF:
NEIL'S MOTORS INC.
602 ALFRED STREET
BIDDEFORD, MAINE
FOR:
NEIL'S MOTORS INC. & PATCO CONSTRUCTION, INC.
1293 MAIN STREET
SANFORD, ME 04074

SEBAGO
T E C H N I C S
WWW.SEBAGOTECHNICS.COM
75 John Roberts Rd.
Sullivan, ME 04106
South Portland, ME 04106
Tel. 207-200-2100

B	SMF	08/08/2023	REVISE GRADING PLAN TO DEPICT EXISTING CONDITIONS
A	SMF	06/28/2023	SITE PLAN SUBMISSION TO CITY
REV	BY	DATE	STATUS
THIS PLAN SHALL NOT BE MODIFIED WITHOUT WRITTEN PERMISSION FROM SEBAGO TECHNICS, INC. ANY ALTERATIONS, AUTHORIZED OR OTHERWISE, SHALL BE AT THE USER'S SOLE RISK AND WITHOUT LIABILITY TO SEBAGO TECHNICS, INC.			

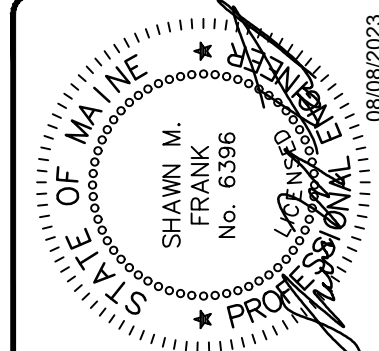

SHAWN M. FRANK P.E. 6396

EROSION CONTROL MEASURES

PRE-CONSTRUCTION PHASE

PRIOR TO THE BEGINNING OF ANY CONSTRUCTION, SEDIMENT BARRIERS (SILT FENCE) WILL BE STAKED/INSTALLED ACROSS THE SLOPE(S), ON THE CONTOUR AT OR JUST BELOW THE LIMITS OF CLEARING OR GRUBBING, AND/OR JUST ABOVE ANY ADJACENT PROPERTY LINE OR WATERCOURSE TO PROTECT AGAINST CONSTRUCTION RELATED EROSION. THE PLACEMENT OF SEDIMENT BARRIERS SHALL BE COMPLETED IN ACCORDANCE WITH GUIDELINES ESTABLISHED IN BEST MANAGEMENT PRACTICES AND IN ACCORDANCE WITH THE STANDARD PRE-CONSTRUCTION PLAN AND DETAILS IN THIS PLAN SET. THIS NETWORK IS TO BE MAINTAINED BY THE CONTRACTOR UNTIL ALL EXPOSED SLOPES HAVE AT LEAST 90% VIGOROUS PERENNIAL VEGETATIVE COVER TO PREVENT EROSION. TEMPORARY EROSION CONTROL MEASURES SHALL BE REMOVED WITHIN 30 DAYS AFTER PERMANENT STABILIZATION IS ATTAINED.

PRIOR TO ANY CLEARING OR GRUBBING, A CONSTRUCTION ENTRANCE/EXIT SHALL BE CONSTRUCTED AT THE INTERSECTION OF THE PROPOSED ENTRANCES AND EXISTING ROADWAY TO AVOID TRACKING OF MUD, DUST AND DEBRIS FROM THE SITE.

PRIOR TO CONSTRUCTION, THE CONTRACTOR SHALL PREPARE A DETAILED SCHEDULE AND MARKED UP PLAN INDICATING AREAS AND COMPONENTS OF THE WORK AND KEY DATES SHOWING DATE OF DISTURBANCE AND COMPLETION OF THE WORK. THE CONTRACTOR SHALL SCHEDULE A PRE-CONSTRUCTION MEETING WITH THE MUNICIPAL STAFF. THREE COPIES OF THE SCHEDULE AND MARKED UP PLAN SHALL BE PROVIDED TO THE MUNICIPALITY THREE DAYS PRIOR TO THE SCHEDULED PRE-CONSTRUCTION MEETING. SPECIAL ATTENTION SHALL BE GIVEN TO THE 14 DAY LIMIT OF DISTURBANCE IN THE SCHEDULE ADDRESSING TEMPORARY AND PERMANENT VEGETATION MEASURES.

CONSTRUCTION AND POST-CONSTRUCTION PHASE

AREAS UNDERGOING ACTUAL CONSTRUCTION SHALL ONLY EXPOSE THAT AMOUNT OF MINERAL SOIL NECESSARY FOR PROGRESSIVE AND EFFICIENT CONSTRUCTION. AN AREA CONSIDERED OPEN IS ANY AREA NOT STABILIZED WITH PAVEMENT, VEGETATION, MULCHING, EROSION CONTROL MATS, RIPRAP OR GRAVEL BASE ON A ROAD, SUCH AS ACTIVE EXCAVATION AND ACTIVE GRADING. LIMIT THE EXPOSED AREA TO THOSE AREAS IN WHICH WORK IS ACTIVELY OCCURRING OR CAN BE MULCHED IN THE SAME DAY. OPEN AREAS SHALL BE ANCHORED WITH TEMPORARY EROSION CONTROL AS SHOWN ON THE DESIGN PLANS AND AS DESCRIBED WITHIN THIS EROSION CONTROL PLAN WITH SEVEN (7) DAYS OF DISTURBANCE. AREAS LOCATED WITHIN 100 FEET OF STREAMS SHALL BE ANCHORED WITH TEMPORARY EROSION CONTROL WITHIN SEVEN (7) DAYS. REFER TO WINTER EROSION CONTROL NOTES FOR THE TREATMENT OF OPEN AREAS AFTER OCTOBER 1ST OF THE CONSTRUCTION YEAR.

THE CONTRACTOR MUST INSTALL ANY ADDED MEASURES WHICH MAY BE NECESSARY TO CONTROL EROSION/SEDIMENTATION FROM THE SITE DEPENDENT UPON THE ACTUAL SITE AND WEATHER CONDITIONS. CONTINUATION OF EARTHWORK OPERATIONS ON ADDITIONAL AREAS SHALL NOT BEGIN UNTIL THE EXPOSED SOIL SURFACE ON THE AREA BEING WORKED HAS BEEN STABILIZED, IN ORDER TO MINIMIZE AREAS WITHOUT EROSION CONTROL PROTECTION.

EROSION CONTROL APPLICATIONS & MEASURES

THE PLACEMENT OF EROSION CONTROL MEASURES SHALL BE COMPLETED IN ACCORDANCE WITH GUIDELINES ESTABLISHED IN BEST MANAGEMENT PRACTICES AND IN ACCORDANCE WITH THE EROSION CONTROL PLAN AND DETAILS IN THE PLAN SET.

1. TEMPORARY MULCHING:

ALL DISTURBED AREAS SHALL BE MULCHED WITH MATERIALS SPECIFIED BELOW PRIOR TO ANY STORM EVENT. ALL DISTURBED AREAS NOT FINAL GRADED WITHIN 14 DAYS SHALL BE MULCHED. DISTURBED AREAS ADJACENT TO NATURAL RESOURCES THAT ARE NOT GRADED WITHIN SEVEN (7) DAYS SHALL BE MULCHED. ALSO, AREAS, WHICH HAVE BEEN TEMPORARILY OR PERMANENTLY SEEDED, SHALL BE MULCHED IMMEDIATELY FOLLOWING SEEDING. EROSION CONTROL BLANKETS ARE RECOMMENDED TO BE USED AT THE BASE OF GRASSED WATERWAYS AND ON SLOPES GREATER THAN 33%. MULCH ANCHORING SHOULD BE USED ON SLOPES GREATER THAN 5% AFTER SEPTEMBER 15TH OF THE CONSTRUCTION YEAR (SEE WINTER EROSION CONTROL NOTES).

TYPES OF MULCH:

HAY OR STRAW: SHALL BE APPLIED AT A RATE OF 75 LBS/1,000 S.F. (1.5 TONS PER ACRE).

EROSION CONTROL MIX: SHALL BE PLACED EVENLY AND MUST PROVIDE 100% SOIL COVERAGE. EROSION CONTROL MIX SHALL BE APPLIED SUCH THAT THE THICKNESS ON SLOPES 3:1 OR LESS IS 2 INCHES PLUS 1/2 INCH PER 20 FEET OF SLOPE UP TO 100 FEET. THE THICKNESS ON SLOPES BETWEEN 3:1 AND 2:1 SHALL BE 4 INCHES PLUS 1/2 INCH PER 20 FEET OF SLOPE UP TO 100 FEET. THIS SHALL NOT BE USED ON SLOPES GREATER THAN 2:1.

EROSION CONTROL BLANKET: SHALL BE INSTALLED SUCH THAT CONTINUOUS CONTACT BETWEEN THE MAT AND THE SOIL IS OBTAINED. INSTALL BLANKETS AND STAPLE IN ACCORDANCE WITH THE MANUFACTURER'S RECOMMENDATIONS.

2. SOIL STOCKPILES:

STOCKPILES OF SOIL OR SUBSOIL SHALL BE MULCHED WITH HAY OR STRAW AT A RATE OF 75 LBS/1,000 S.F. (1.5 TONS PER ACRE) OR WITH A FOUR-INCH LAYER OF WOOD WASTE EROSION CONTROL MIX. THIS WILL BE DONE WITHIN 24 HOURS OF STOCKING AND PRIOR TO ANY RAINFALL. ANY SOIL STOCKPILE WILL NOT BE PLACED (EVEN COVERED WITH HAY OR STRAW) WITHIN 100 FEET FROM ANY NATURAL RESOURCES. SEDIMENT BARRIERS SHALL BE INSTALLED DOWNGRADIENT OF STOCKPILES, AND STORMWATER SHALL BE PREVENTED FROM RUNNING ONTO THE STOCKPILE.

3. NATURAL RESOURCES PROTECTION:

ANY AREAS WITHIN 100 FEET FROM ANY NATURAL RESOURCES SHALL BE MULCHED USING TEMPORARY MULCHING (AS DESCRIBED IN PART 1 OF THIS SECTION) WITHIN 7 DAYS OF EXPOSURE OR PRIOR TO ANY STORM EVENT. SEDIMENT BARRIERS (AS DESCRIBED IN PART 4 OF THIS SECTION) SHALL BE PLACED BETWEEN ANY NATURAL RESOURCE AND THE DISTURBED AREA. PROJECTS CROSSING THE NATURAL RESOURCE SHALL BE PROTECTED A MINIMUM DISTANCE OF 100 FEET ON EITHER SIDE FROM THE RESOURCE.

4. SEDIMENT BARRIERS:

PRIOR TO THE BEGINNING OF ANY CONSTRUCTION, SEDIMENT BARRIERS SHALL BE STAKED ACROSS THE SLOPE(S), ON THE CONTOUR AT OR JUST BELOW THE LIMITS OF CLEARING OR GRUBBING, AND/OR JUST ABOVE ANY ADJACENT PROPERTY LINE OR WATERCOURSE TO PROTECT AGAINST CONSTRUCTION RELATED EROSION. SEDIMENT BARRIERS SHALL BE MAINTAINED BY THE CONTRACTOR UNTIL ALL EXPOSED SLOPES HAVE AT LEAST 90% VIGOROUS PERENNIAL VEGETATIVE COVER TO PREVENT EROSION.

SILT FENCE: SHALL BE INSTALLED PER THE DETAIL ON THE PLANS. THE EFFECTIVE HEIGHT OF THE FENCE SHALL NOT EXCEED 36 INCHES. IT IS RECOMMENDED THAT SILT FENCE BE REMOVED BY CUTTING THE FENCE MATERIALS AT GROUND LEVEL SO AS TO AVOID ADDITIONAL SOIL DISTURBANCE.

HAY BALES: SHALL NOT BE INSTALLED ADJACENT TO WETLAND. INSTALL PER THE DETAIL ON THE PLANS. BALES SHALL BE WIRE-BOUND OR STRING-TIED AND THESE BINDINGS MUST REMAIN PARALLEL WITH THE GROUND SURFACE DURING INSTALLATION TO PREVENT DETERIORATION OF THE BINDINGS. BALES SHALL BE INSTALLED WITHIN A MINIMUM 4 INCH DEEP TRENCH LINE WITH ENDS OF ADJACENT BALES TIGHTLY ABUTTING ONE ANOTHER.

EROSION CONTROL MIX: SHALL NOT BE USED ADJACENT TO WETLANDS. INSTALL PER THE DETAIL ON THE PLANS. THE MIX SHALL CONSIST PRIMARILY OF ORGANIC MATERIAL AND CONTAIN A WELL-GRADED MIXTURE OF PARTICLE SIZES AND MAY CONTAIN ROCKS LESS THAN 4 INCHES IN DIAMETER. THE MIX COMPOSITION SHALL MEET THE STANDARDS DESCRIBED WITHIN THE MOST RECENT BEST MANAGEMENT PRACTICES. NO TRENCHING IS REQUIRED FOR INSTALLATION OF THIS BARRIER. EROSION CONTROL MIX BERMS SHALL NOT BE USED AT THE BOTTOM OF STEEP SLOPES (>8%) OR SLOPES WITH FLOWING WATER.

CONTINUOUS CONTAINED BERM: SHALL BE INSTALLED PER THE DETAIL ON THE PLANS. THIS SEDIMENT BARRIER IS EROSION CONTROL MIX PLACED WITH A SYNTHETIC TUBULAR NETTING AND PERFORMS AS A STURDY SEDIMENT BARRIER THAT WORKS WELL ON HARD GROUND SUCH AS FROZEN CONDITIONS, TRAVELED AREAS OR PAVEMENT. NO TRENCHING IS REQUIRED FOR INSTALLATION OF THIS BARRIER.

5. TEMPORARY CHECK DAMS:

SHALL BE INSTALLED PER THE DETAIL ON THE PLANS. CHECK DAMS ARE TO BE PLACED WITHIN DITCHES/SWALES AS SPECIFIED ON THE DESIGN PLANS IMMEDIATELY AFTER FINAL GRADING. CHECK DAMS SHALL BE 2 FEET HIGH. TEMPORARY CHECK DAMS MAY BE REMOVED ONLY AFTER THE ROADWAYS ARE PAVED AND THE VEGETATED SWALE ARE ESTABLISHED WITH AT LEAST 90% OF VIGOROUS PERENNIAL GROWTH. THE AREA BENEATH THE CHECK DAM MUST BE SEEDED AND MULCHED IMMEDIATELY AFTER REMOVAL OF THE CHECK DAM.

STONE CHECK DAMS: STONE DAMS SHOULD BE CONSTRUCTED OF 2 TO 3 INCH STONE AND PLACED SUCH THAT COMPLETE COVERAGE OF THE SWALE IS OBTAINED AND THAT THE CENTER OF THE DAM IS 6 INCHES LOWER THAT THE OUTER EDGES.

HAY BALE CHECK DAMS: BALES SHALL BE WIRE-BOUND OR STRING-TIED. BALES SHALL BE INSTALLED WITHIN A MINIMUM 4 INCH DEEP TRENCH LINE WITH ENDS OF ADJACENT BALES TIGHTLY ABUTTING ONE ANOTHER. HAY BALES SHALL BE PLACED SUCH THAT COMPLETE COVERAGE OF THE SWALE IS OBTAINED AND THAT THE CENTER OF THE DAM IS 6 INCHES LOWER THAT THE OUTER EDGES.

MANUFACTURED CHECK DAMS: MANUFACTURED CHECK DAMS, AS SPECIFIED IN THE DETAIL ON THE PLANS, MAY BE USED IF AUTHORIZED BY THE PROPER LOCAL, STATE OR FEDERAL REGULATING AGENCIES. THESE UNITS SHALL BE INSTALLED IN ACCORDANCE WITH THE MANUFACTURER'S RECOMMENDATIONS.

6. STORMDRAIN INLET PROTECTION:

INLET PROTECTION SHALL BE PLACED AROUND A STORMDRAIN DROP INLET OR CURB INLET PRIOR TO PERMANENT STABILIZATION OF THE IMMEDIATE AND UPSTREAM DISTURBED AREAS. THEY SHALL BE CONSTRUCTED IN A MANNER THAT WILL FACILITATE CLEAN-OUT AND DISPOSAL OF TRAPPED SEDIMENTS AND MINIMIZE INTERFERENCE WITH CONSTRUCTION ACTIVITIES. ANY RESULTANT PONDING OF WATER FROM THE PROTECTION METHOD MUST NOT CAUSE EXCESSIVE INCONVENIENCE OR DAMAGE TO ADJACENT AREAS OR STRUCTURES.

HAY BALE DROP INLET PROTECTION: WE DO NOT RECOMMEND THE USE OF HAY BALES AS INLET PROTECTION.

CONCRETE BLOCK AND STONE INLET SEDIMENT FILTER (DROP OR CURB INLET): SHALL BE INSTALLED PER THE DETAIL ON THE PLANS. THE HEIGHT OF THE CONCRETE BLOCK BARRIER CAN VARY BUT MUST BE BETWEEN 12 AND 24 INCHES TALL. A MINIMUM OF 1 INCH CRUSHED STONE SHALL BE USED.

MANUFACTURED SEDIMENT BARRIERS AND FILTER (DROP OR CURB INLET): MANUFACTURED FILTERS, AS SPECIFIED IN THE DETAIL ON THE PLANS, MAY BE USED IF INSTALLED IN ACCORDANCE WITH THE MANUFACTURER'S RECOMMENDATIONS.

7. STABILIZED CONSTRUCTION ENTRANCE/EXIT:

PRIOR TO CLEARING AND/OR GRUBBING THE SITE A STABILIZED CONSTRUCTION ENTRANCE/EXIT SHALL BE CONSTRUCTED WHEREVER TRAFFIC WILL EXIT THE CONSTRUCTION SITE ONTO A PAVED ROADWAY IN ORDER TO MINIMIZE THE TRACKING OF SEDIMENT AND DEBRIS FROM THE CONSTRUCTION SITE ONTO PUBLIC ROADWAYS. THE ENTRANCES AND ADJACENT ROADWAY AREAS SHALL BE PERIODICALLY SWEEP TO FURTHER MINIMIZE THE TRACKING OF MUD, DUST OR DEBRIS FROM THE CONSTRUCTION AREA. THE TERM "SWEEP" IS UNDERSTOOD TO MEAN REMOVAL AND RECOVERY OF TRACKED SEDIMENT WITH A STREET SWEEPER, NOT BRUSHING THE MATERIAL INTO SWALES OR STRUCTURES WITH A MECHANICAL BROOM. STABILIZED CONSTRUCTION EXITS SHALL BE CONSTRUCTED IN AREAS SPECIFIED ON THE PLANS AND AS DETAILED ON THE PLANS. THE CONTRACTOR SHALL MAINTAIN THE STABILIZED CONSTRUCTION ENTRANCE UNTIL ALL DISTURBED AREAS ARE STABILIZED.

DUST CONTROL:

DUST CONTROL DURING CONSTRUCTION SHALL BE ACHIEVED BY THE USE OF A WATERING TRUCK TO PERIODICALLY SPRINKLE THE EXPOSED ROADWAY AREAS AS NECESSARY TO REDUCE DUST DURING THE DRY MONTHS. APPLYING OTHER DUST CONTROL PRODUCTS SUCH AS CALCIUM CHLORIDE OR OTHER MANUFACTURED PRODUCTS ARE ALLOWED IF AUTHORIZED BY THE PROPER LOCAL, STATE AND/OR FEDERAL REGULATING AGENCIES. HOWEVER, IT IS THE CONTRACTOR'S ULTIMATE RESPONSIBILITY TO MITIGATE DUST AND SOIL LOSS FROM THE SITE. IF OFF-SITE TRACKING OCCURS, PUBLIC ROADS SHOULD BE SWEEP IMMEDIATELY AND NOT LESS THAN ONCE A WEEK AND PRIOR TO SIGNIFICANT STORM EVENTS.

TEMPORARY VEGETATION:

TEMPORARY VEGETATION SHALL BE APPLIED TO DISTURBED AREAS THAT WILL NOT RECEIVE FINAL GRADING FOR PERIODS UP TO 12 MONTHS. THIS PROCEDURE SHOULD BE USED EXTENSIVELY IN AREAS ADJACENT TO NATURAL RESOURCES. SEEDED PREPARATION AND APPLICATION OF SEED SHALL BE CONDUCTED AS INDICATED IN THE PERMANENT VEGETATION SECTION OF THIS NARRATIVE. SPECIFIC SEEDS (PAST GROWING AND SHORT LIVING) SHALL BE SELECTED FROM THE MAINE EROSION AND SEDIMENT CONTROL BMP MANUALS FOR CONTRACTORS AND ENGINEERS, LATEST REVISION. ALTERNATIVE EROSION CONTROL MEASURES SHOULD BE USED IF SEEDING CAN NOT BE DONE BEFORE SEPTEMBER 15TH OF THE CONSTRUCTION YEAR.

PERMANENT VEGETATION:

REVEGETATION MEASURES SHALL COMMENCE IMMEDIATELY UPON COMPLETION OF FINAL GRADING OF AREAS TO BE LOAMED AND SEEDED. THE APPLICATION OF SEED SHALL BE CONDUCTED BETWEEN APRIL 1ST AND OCTOBER 1ST OF THE CONSTRUCTION YEAR. PLEASE REFER TO THE WINTER EROSION CONTROL NOTES FOR MORE DETAIL. REVEGETATION MEASURES SHALL CONSIST OF THE FOLLOWING.

SEEDBED PREPARATION:

- FOUR (4) INCHES OF LOAM SHALL BE SPREAD OVER DISTURBED AREAS AND SMOOTHED TO A UNIFORM SURFACE. LOAM SHALL BE FREE OF SUBSOIL, CLAY LUMPS, STONES AND OTHER OBJECTS OVER 2 INCHES OR LARGER IN ANY DIMENSION, AND WITHOUT WEEDS, ROOTS OR OTHER OBJECTIONABLE MATERIAL.
- SOILS TESTS SHALL BE TAKEN AT THE TIME OF SOIL STRIPPING TO DETERMINE FERTILIZATION REQUIREMENTS. SOILS TESTS SHALL BE TAKEN PROMPTLY AS TO NOT INTERFERE WITH THE 14-DAY LIMIT ON SOIL EXPOSURE. BASED UPON TEST RESULTS, SOIL AMENDMENTS SHALL BE INCORPORATED INTO THE SOIL PRIOR TO FINAL SEEDING. IN LIEU OF SOIL TESTS, SOIL AMENDMENTS MAY BE APPLIED AS FOLLOWS:

ITEM	APPLICATION RATE
10-20-20 FERTILIZER (N-P205-K20 OR EQUAL)	18.4 LBS./1,000 S.F.
GROUND LIME/STONE (50% CALCIUM & MAGNESIUM OXIDE)	138 LBS./1,000 S.F.
- WORK LIME AND FERTILIZER INTO THE SOIL AS NEARLY AS PRACTICAL TO A DEPTH OF 4 INCHES WITH PROPER EQUIPMENT. ROLL THE AREA TO FIRM THE SEEDBED EXCEPT ON CLAY OR SILTY SOILS OR COARSE SAND.

APPLICATION OF SEED:

- SEEDING: SHALL BE CONDUCTED BETWEEN APRIL 1ST AND OCTOBER 1ST OF THE CONSTRUCTION YEAR. GENERALLY A SEED MIXTURE MAY BE APPLIED AS FOLLOWS: (CONSERVATION MIX)

SEED TYPE	APPLICATION RATE
FESCUE, FAWN	0.34 LBS./1,000 S.F. (15 LBS/ACRE)
BRIDS FOOT TREFOIL, VARIETY NOT STATED	0.28 LBS./1,000 S.F. (12 LBS/ACRE)
ANNUAL RYEGRASS	0.18 LBS./1,000 S.F. (8 LBS/ACRE)
TIMOTHY, CLIMAX	0.18 LBS./1,000 S.F. (8 LBS/ACRE)
ALSIKE CLOVER	0.11 LBS./1,000 S.F. (5 LBS/ACRE)
REDTOP	0.05 LBS./1,000 S.F. (2 LBS/ACRE)
TOTAL	1.14 LBS./1,000 S.F. (50 LBS/ACRE)

- A SPECIFIC SEED MIXTURE SHOULD BE CHOSEN TO MATCH THE SOILS COMPOSITION OF THE SITE. VARIOUS AGENCIES CAN RECOMMEND SEED MIXTURES. MDEP RECOMMENDED SEED MIXTURES ARE IN THE EROSION AND SEDIMENT CONTROL BMP MANUAL DATED 2016 OR LATEST REVISION.
- HYDROSEEDING: SHALL BE CONDUCTED ON PREPARED AREAS WITH SLOPES LESS THAN 2:1. LIME AND FERTILIZER MAY BE APPLIED SIMULTANEOUSLY WITH THE SEED. RECOMMENDED SEEDING RATES MUST BE INCREASED BY 10% WHEN HYDROSEEDING.
- MULCHING: SHALL COMMENCE IMMEDIATELY AFTER SEED IS APPLIED. REFER TO THE TEMPORARY MULCHING SECTION OF THIS NARRATIVE FOR DETAILS.

- SODDING: FOLLOWING SEEDBED PREPARATION, SOD CAN BE APPLIED IN LIEU OF SEEDING IN AREAS WHERE IMMEDIATE VEGETATION IS MOST BENEFICIAL SUCH AS DITCHES, AROUND STORMWATER DROP INLETS AND AREAS OF AESTHETIC VALUE. SOD SHOULD BE LAID AT RIGHT ANGLES TO THE DIRECTION OF FLOW, STARTING AT THE LOWEST ELEVATION. SOD SHOULD BE ROLLED OR TAMPED DOWN WHERE FLOW IS PREVALENT THE SOD MUST BE PROPERLY ANCHORED DOWN. IRRIGATE THE SOD IMMEDIATELY AFTER INSTALLATION. IN MOST CASES, SOD CAN BE ESTABLISHED BETWEEN APRIL 1ST AND NOVEMBER 15TH OF THE CONSTRUCTION YEAR, HOWEVER, REFER TO THE WINTER EROSION CONTROL NOTES FOR ANY ACTIVITIES AFTER OCTOBER 1ST.

STANDARDS FOR TIMELY STABILIZATION:

- STANDARD FOR THE TIMELY STABILIZATION OF DISTURBED SLOPES -- THE CONTRACTOR WILL CONSTRUCT AND STABILIZE STONE-COVERED SLOPES BY NOVEMBER 15. THE CONTRACTOR WILL SEED AND MULCH ALL SLOPES TO BE VEGETATED BY SEPTEMBER 15. THE MDEP WILL CONSIDER ANY AREA HAVING A GRADE GREATER THAN 15% (10H:1V) TO BE A SLOPE. IF THE CONTRACTOR FAILS TO STABILIZE ANY SLOPE TO BE VEGETATED BY SEPTEMBER 15, THEN THE CONTRACTOR WILL TAKE ONE OF THE FOLLOWING ACTIONS TO STABILIZE THE SLOPE FOR LATE FALL AND WINTER.
- STABILIZE THE SOIL WITH TEMPORARY VEGETATION AND EROSION CONTROL MATS -- BY OCTOBER 1 THE CONTRACTOR WILL SEED THE DISTURBED SLOPE WITH WINTER RYE AT A SEEDING RATE OF 3 POUNDS PER 1000 SQUARE FEET AND APPLY EROSION CONTROL MATS OVER THE MULCHED SLOPE. THE CONTRACTOR WILL MONITOR GROWTH OF THE RYE OVER THE NEXT 30 DAYS. IF THE RYE FAILS TO GROW AT LEAST THREE INCHES OR COVER AT LEAST 75% OF THE DISTURBED SLOPE BY NOVEMBER 1, THEN THE APPLICANT WILL COVER THE SLOPE WITH A LAYER OF WOOD WASTE COMPOST AS DESCRIBED IN ITEM 2(C) OF THIS STANDARD OR WITH STONE RIPRAP AS DESCRIBED IN ITEM 2(D) OF THIS STANDARD.
 - STABILIZE THE SLOPE WITH SOD -- THE CONTRACTOR WILL STABILIZE THE DISTURBED SLOPE WITH PROPERLY INSTALLED SOD BY OCTOBER 1. PROPER INSTALLATION INCLUDES THE APPLICANT PINNING THE SOD ONTO THE SLOPE WITH WIRE PINS, ROLLING THE SOD TO GUARANTEE CONTACT BETWEEN THE SOD AND UNDERLYING SOIL, AND WATERING THE SOD TO PROMOTE ROOT GROWTH INTO THE DISTURBED SOIL. THE APPLICANT WILL NOT USE LATE-SEASON SOD INSTALLATION TO STABILIZE SLOPES HAVING A GRADE GREATER THAN 33% (3H:1V).
 - STABILIZE THE SLOPE WITH WOOD WASTE COMPOST -- THE CONTRACTOR WILL PLACE A SIX-INCH LAYER OF WOOD WASTE COMPOST ON THE SLOPE BY NOVEMBER 15. PRIOR TO PLACING THE WOOD WASTE COMPOST, THE APPLICANT WILL REMOVE ANY SNOW ACCUMULATION ON THE DISTURBED SLOPE. THE APPLICANT WILL NOT USE WOOD WASTE COMPOST TO STABILIZE SLOPES HAVING GRADES GREATER THAN 50% (2H:1V) OR HAVING GROUNDWATER SEEPS ON THE SLOPE FACE.
 - STABILIZE THE SLOPE WITH STONE RIPRAP -- THE CONTRACTOR WILL PLACE A LAYER OF STONE RIPRAP ON THE SLOPE BY NOVEMBER 15. THE APPLICANT WILL HIRE A REGISTERED PROFESSIONAL ENGINEER TO DETERMINE THE STONE SIZE NEEDED FOR STABILITY AND TO DESIGN A FILTER LAYER FOR UNDERNEATH THE RIPRAP.

STANDARD FOR THE TIMELY STABILIZATION OF DISTURBED SOILS -- BY SEPTEMBER 15 THE CONTRACTOR WILL SEED AND MULCH ALL DISTURBED SOILS ON AREAS HAVING A SLOPE LESS THAN 15%. IF THE CONTRACTOR FAILS TO STABILIZE THESE SOILS BY THIS DATE, THEN THE CONTRACTOR WILL TAKE ONE OF THE FOLLOWING ACTIONS TO STABILIZE THE SOIL FOR LATE FALL AND WINTER.

- STABILIZE THE SOIL WITH TEMPORARY VEGETATION -- BY OCTOBER 1 THE CONTRACTOR WILL SEED THE DISTURBED SOIL WITH WINTER RYE AT A SEEDING RATE OF 3 POUNDS PER 1000 SQUARE FEET, LIGHTLY MULCH THE SEEDED SOIL WITH HAY OR STRAW AT 75 POUNDS PER 1000 SQUARE FEET, AND ANCHOR THE MULCH WITH PLASTIC NETTING. THE APPLICANT WILL MONITOR GROWTH OF THE RYE OVER THE NEXT 30 DAYS. IF THE RYE FAILS TO GROW AT LEAST THREE INCHES OR COVER AT LEAST 75% OF THE DISTURBED SOIL BEFORE NOVEMBER 15, THEN THE APPLICANT WILL MULCH THE AREA FOR OVER-WINTER PROTECTION AS DESCRIBED IN ITEM 3(C) OF THIS STANDARD.
- STABILIZE THE SOIL WITH SOD -- THE CONTRACTOR WILL STABILIZE THE DISTURBED SOIL WITH PROPERLY INSTALLED SOD BY OCTOBER 1. PROPER INSTALLATION INCLUDES THE APPLICANT PINNING THE SOD ONTO THE SOIL WITH WIRE PINS, ROLLING THE SOD TO GUARANTEE CONTACT BETWEEN THE SOD AND UNDERLYING SOIL, AND WATERING THE SOD TO PROMOTE ROOT GROWTH INTO THE DISTURBED SOIL.
- STABILIZE THE SOIL WITH MULCH -- BY NOVEMBER 15 THE APPLICANT WILL MULCH THE DISTURBED SOIL BY SPREADING HAY OR STRAW AT A RATE OF AT LEAST 150 POUNDS PER 1000 SQUARE FEET ON THE AREA SO THAT NO SOIL IS VISIBLE THROUGH THE MULCH. PRIOR TO APPLYING THE MULCH, THE APPLICANT WILL REMOVE ANY SNOW ACCUMULATION ON THE DISTURBED AREA. IMMEDIATELY AFTER APPLYING THE MULCH, THE APPLICANT WILL ANCHOR THE MULCH WITH PLASTIC NETTING TO PREVENT WIND FROM MOVING THE MULCH OFF THE DISTURBED SOIL.

- MAINTENANCE MEASURES SHALL BE APPLIED AS NEEDED DURING THE ENTIRE CONSTRUCTION CYCLE. AFTER EACH RAINFALL, SNOW STORM OR PERIOD OF THAWING AND RUNOFF, AND AT LEAST EVERY SEVEN (7) DAYS, THE CONTRACTOR SHALL PERFORM A VISUAL INSPECTION OF ALL INSTALLED EROSION CONTROL MEASURES. THE CONTRACTOR SHALL PERFORM REPAIRS NO LATER THAN THE END OF THE NEXT WORKDAY, TO ALLOW CONTINUED PROPER FUNCTIONING OF THE EROSION CONTROL MEASURE. THE CONTRACTOR SHALL PROVIDE THE NECESSARY REGULATING AGENCIES WITH WRITTEN DOCUMENTATION DESCRIBING DATES OF INSPECTIONS AND NECESSARY FOLLOW-UP WORK TO MAINTAIN EROSION CONTROL MEASURES MEETING THE REQUIREMENTS OF THIS PLAN WITHIN SEVEN (7) DAYS.
- FOLLOWING THE TEMPORARY AND/OR FINAL SEEDINGS, THE CONTRACTOR SHALL INSPECT THE WORK AREA SEASONALLY UNTIL THE SEEDINGS HAVE BEEN ESTABLISHED. ESTABLISHED MEANS A MINIMUM OF 90% AREAS VEGETATED WITH VIGOROUS GROWTH. RESEEDING SHALL BE CARRIED OUT BY THE CONTRACTOR WITH FOLLOW-UP INSPECTIONS IN THE EVENT OF ANY FAILURES UNTIL VEGETATION IS ADEQUATELY ESTABLISHED.

HOUSEKEEPING:

- SPILL PREVENTION: CONTROLS MUST BE USED TO PREVENT POLLUTANTS FROM CONSTRUCTION AND WASTE MATERIALS STORED ON SITE TO ENTER STORMWATER, WHICH INCLUDES STORAGE PRACTICES TO MINIMIZE EXPOSURE OF THE MATERIALS TO STORMWATER, THE SITE CONTRACTOR OR OPERATOR MUST DEVELOP, AND IMPLEMENT AS NECESSARY, APPROPRIATE SPILL PREVENTION, CONTAINMENT, AND RESPONSE PLANNING MEASURES.
- GROUNDWATER PROTECTION: DURING CONSTRUCTION, LIQUID PETROLEUM PRODUCTS AND OTHER HAZARDOUS MATERIALS WITH THE POTENTIAL TO CONTAMINATE GROUNDWATER MAY NOT BE STORED OR HANDLED IN AREAS OF THE SITE DRAINING TO AN INFILTRATION AREA. AN "INFILTRATION AREA" IS ANY AREA OF THE SITE THAT BY DESIGN OR AS A RESULT OF SOILS, TOPOGRAPHY AND OTHER RELEVANT FACTORS ACCUMULATES RUNOFF THAT INFILTRATES INTO THE SOIL, DIKES, BERMS, Sumps, AND OTHER FORMS OF SE-SEPARATION. CONTAMINANT DISCHARGE TO GROUNDWATER MAY BE USED TO ISOLATE PORTIONS OF THE SITE FOR THE PURPOSES OF STORAGE AND HANDLING OF THESE MATERIALS. ANY PROJECT PROPOSING INFILTRATION OF STORMWATER MUST PROVIDE ADEQUATE PRE-TREATMENT OF STORMWATER PRIOR TO DISCHARGE OF STORMWATER TO THE INFILTRATION AREA, OR PROVIDE FOR TREATMENT WITHIN THE INFILTRATION AREA, IN ORDER TO PREVENT THE ACCUMULATION OF FINES, REDUCTION IN INFILTRATION RATE, AND CONSEQUENT FLOODING AND DESTABILIZATION.
- FUGITIVE SEDIMENT AND DUST: ACTIONS MUST BE TAKEN TO ENSURE THAT ACTIVITIES DO NOT RESULT IN NOTICEABLE EROSION OF SOILS OR FUGITIVE DUST EMISSIONS DURING OR AFTER CONSTRUCTION. OIL MAY NOT BE USED FOR DUST CONTROL, BUT OTHER WATER ADDITIVES MAY BE CONSIDERED AS NEEDED. A STABILIZED CONSTRUCTION ENTRANCE (SCE) SHOULD BE INCLUDED TO MINIMIZE TRACKING OF MUD AND SEDIMENT. IF OFF-SITE TRACKING OCCURS, PUBLIC ROADS SHOULD BE SWEEP IMMEDIATELY AND NO LESS THAN ONCE A WEEK AND PRIOR TO SIGNIFICANT STORM EVENTS. OPERATIONS DURING DRY MONTHS, THAT EXPERIENCE FUGITIVE DUST PROBLEMS, SHOULD WET DOWN UNPAVED ACCESS ROADS ONCE A WEEK OR MORE FREQUENTLY AS NEEDED WITH A WATER ADDITIVE TO SUPPRESS FUGITIVE SEDIMENT AND DUST.
- DEBRIS AND OTHER MATERIALS: MINIMIZE THE EXPOSURE OF CONSTRUCTION DEBRIS, BUILDING AND LANDSCAPING MATERIALS, TRASH, FERTILIZERS, PESTICIDES, HERBICIDES, DETERGENTS, SANITARY WASTE AND OTHER MATERIALS TO PRECIPITATION AND STORMWATER RUNOFF. THESE MATERIALS MUST BE PREVENTED FROM BECOMING A POLLUTANT SOURCE.
- EXCAVATION DE-WATERING: EXCAVATION DE-WATERING IS THE REMOVAL OF WATER FROM TRENCHES, FOUNDATIONS, COFFER DAMS, PONDS, AND OTHER AREAS WITHIN THE CONSTRUCTION AREA THAT RETAIN WATER AFTER EXCAVATION. IN MOST CASES THE COLLECTED WATER IS HEAVILY SILTED AND HINDERS CORRECT AND SAFE CONSTRUCTION PRACTICES. THE COLLECTED WATER REMOVED FROM THE PONDED AREA, EITHER THROUGH GRAVITY OR PUMPING, MUST BE SPREAD THROUGH NATURAL, WOODED BUFFERS OR REMOVED TO AREAS THAT ARE SPECIFICALLY DESIGNED TO COLLECT THE MAXIMUM AMOUNT OF SEDIMENT POSSIBLE, LIKE A COFFERDAM SEDIMENTATION BASIN. AVOID ALLOWING THE WATER TO FLOW OVER DISTURBED AREAS OF THE SITE. EQUIVALENT MEASURES MAY BE TAKEN IF APPROVED BY THE DEPARTMENT.
- AUTHORIZED NON-STORMWATER DISCHARGES: IDENTIFY AND PREVENT CONTAMINATION BY NON-STORMWATER DISCHARGES, WHERE ALLOWED NON-STORMWATER DISCHARGES EXIST, THEY MUST BE IDENTIFIED AND STEPS SHOULD BE TAKEN TO ENSURE THE IMPLEMENTATION OF APPROPRIATE POLLUTION PREVENTION MEASURES FOR THE NON-STORMWATER COMPONENT(S) OF THE DISCHARGE. AUTHORIZED NON-STORMWATER DISCHARGES ARE:
 - DISCHARGES FROM FIREFIGHTING ACTIVITY;
 - FIRE HYDRANT FLUSHINGS;
 - VEHICLE WASHWATER IF DETERGENTS ARE NOT USED AND WASHING IS LIMITED TO THE EXTERIOR OF VEHICLES (ENGINE, UNDERCARRIAGE AND TRANSMISSION WASHING IS PROHIBITED);
 - DUST CONTROL RUNOFF IN ACCORDANCE WITH PERMIT CONDITIONS;
 - ROUTINE EXTERNAL BUILDING WASHDOWN, NOT INCLUDING SURFACE PAINT REMOVAL, THAT DOES NOT INVOLVE DETERGENTS;
 - PAVEMENT WASHWATER (WHERE SPILLS/LEAKS OF TOXIC OR HAZARDOUS MATERIALS HAVE NOT OCCURRED, UNLESS ALL SPILLED MATERIAL HAD BEEN REMOVED) IF DETERGENTS ARE NOT USED;
 - UNCONTAMINATED AIR CONDITIONING OR COMPRESSOR CONDENSATE;
 - UNCONTAMINATED GROUNDWATER OR SPRING WATER;
 - FOUNDATION OR FOOTER DRAIN-WATER WHERE FLOWS ARE NOT CONTAMINATED;
 - UNCONTAMINATED EXCAVATION DEWATERING;
 - POTABLE WATER SOURCES INCLUDING WATERLINE FLUSHINGS; AND
 - LANDSCAPE IRRIGATION.
- UNAUTHORIZED NON-STORMWATER DISCHARGES: THE DEPARTMENT'S APPROVAL DOES NOT AUTHORIZE A DISCHARGE THAT IS MIXED WITH A SOURCE OF NON-STORMWATER, OTHER THAN THOSE DISCHARGES. SPECIFICALLY, THE DEPARTMENT'S APPROVAL DOES NOT AUTHORIZE DISCHARGES OF THE FOLLOWING:
 - WASTEWATER FROM THE WASHOUT OR CLEAN OUT OF CONCRETE, STUCCO, PAINT, FORM RELEASE OILS, CURING COMPOUNDS OR OTHER CONSTRUCTION MATERIALS;
 - FUELS, OILS OR OTHER POLLUTANTS USED IN VEHICLE AND EQUIPMENT OPERATION AND MAINTENANCE;
 - SOAPS, SOLVENTS, OR DETERGENTS USED IN VEHICLE AND EQUIPMENT WASHING; AND
 - TOXIC OR HAZARDOUS SUBSTANCES FROM A SPILL OR OTHER RELEASE.

WINTER EROSION CONTROL MEASURES

THE WINTER CONSTRUCTION PERIOD IS FROM NOVEMBER 1 THROUGH APRIL 15. IF THE CONSTRUCTION SITE IS NOT STABILIZED WITH PAVEMENT, A ROAD GRAVEL BASE, 75% NATURE VEGETATION COVER OR RIPRAP BY NOVEMBER 1 THEN THE SITE NEEDS TO BE PROTECTED WITH OVER-WINTER STABILIZATION. AN AREA CONSIDERED OPEN IS ANY AREA NOT STABILIZED WITH PAVEMENT, VEGETATION, MULCHING, EROSION CONTROL MATS, RIPRAP OR GRAVEL BASE ON A ROAD. LIMIT THE EXPOSED AREA TO THOSE AREAS IN WHICH WORK IS EXPECTED TO BE UNDER TAKEN DURING THE PROCEEDING 15 DAYS AND THAT CAN BE MULCHED IN ONE DAY PRIOR TO ANY SNOW EVENT. ALL AREAS SHALL BE CONSIDERED TO BE DENUDE UNTIL THE SUBBASE GRAVEL IS INSTALLED IN ROADWAY AREAS OR THE AREAS OF FUTURE LOAM AND SEED HAVE BEEN LOADED, SEEDED AND MULCHED. HAY AND STRAW MULCH RATE SHALL BE A MINIMUM OF 150 LBS./1,000 S.F. (3 TONS/ACRE) AND SHALL BE PROPERLY ANCHORED. THE CONTRACTOR MUST INSTALL ANY ADDED MEASURES WHICH MAY BE NECESSARY TO CONTROL EROSION/SEDIMENTATION FROM THE SITE DEPENDENT UPON THE ACTUAL SITE AND WEATHER CONDITIONS. CONTINUATION OF EARTHWORK OPERATIONS ON ADDITIONAL AREAS SHALL NOT BEGIN UNTIL THE EXPOSED SOIL SURFACE ON THE AREA BEING WORKED HAS BEEN STABILIZED, IN ORDER TO MINIMIZE AREAS WITHOUT EROSION CONTROL PROTECTION.

1. SOIL STOCKPILES

STOCKPILES OF SOIL OR SUBSOIL WILL BE MULCHED FOR OVER WINTER PROTECTION WITH HAY OR STRAW AT TWICE THE NORMAL RATE OR AT 150 LBS/1,000 S.F. (3 TONS PER ACRE) OR WITH A FOUR-INCH LAYER OF WOOD WASTE EROSION CONTROL MIX. THIS WILL BE DONE WITHIN 24 HOURS OF STOCKING AND RE-ESTABLISHED PRIOR TO ANY RAINFALL OR SNOWFALL. ANY SOIL STOCKPILE WILL NOT BE PLACED (EVEN COVERED WITH HAY OR STRAW) WITHIN 100 FEET FROM ANY NATURAL RESOURCES.

2. NATURAL RESOURCES PROTECTION

ANY AREAS WITHIN 100 FEET FROM ANY NATURAL RESOURCES, IF NOT STABILIZED WITH A MINIMUM OF 75% MATURE VEGETATION CATCH, SHALL BE MULCHED BY DECEMBER 1 AND ANCHORED WITH PLASTIC NETTING OR PROTECTED WITH EROSION CONTROL MATS. DURING WINTER CONSTRUCTION, A DOUBLE LINE OF SEDIMENT BARRIERS (I.E. SILT FENCE BACKED WITH HAY BALES OR EROSION CONTROL MIX) WILL BE PLACED BETWEEN ANY NATURAL RESOURCE AND THE DISTURBED AREA.

PROJECTS CROSSING THE NATURAL RESOURCE SHALL BE PROTECTED A MINIMUM DISTANCE OF 100 FEET ON EITHER SIDE FROM THE RESOURCE. EXISTING PROJECTS NOT STABILIZED BY DECEMBER 1 SHALL BE PROTECTED WITH THE SECOND LINE OF SEDIMENT BARRIER TO ENSURE FUNCTIONALITY DURING THE SPRING THAW AND RAINS.

3. SEDIMENT BARRIERS

DURING FROZEN CONDITIONS, SEDIMENT BARRIERS SHALL CONSIST OF WOOD WASTE FILTER BERMS AS FROZEN SOIL PREVENTS THE PROPER INSTALLATION OF HAY BALES AND SEDIMENT SILT FENCES.

4. MULCHING

ALL AREA SHALL BE CONSIDERED TO BE DENUDE UNTIL AREAS OF FUTURE LOAM AND SEED HAVE BEEN LOADED, SEEDED AND MULCHED. HAY AND STRAW MULCH SHALL BE APPLIED AT A RATE OF 150 LB. PER 1000 SQUARE FEET OR 3 TONS/ACRE (TWICE THE NORMAL ACCEPTED RATE OF 75-LBS./1,000 S.F. OR 1.5 TONS/ACRE) AND SHALL BE PROPERLY ANCHORED. MULCH SHALL NOT BE SPREAD ON TOP OF SNOW. THE SNOW WILL BE REMOVED DOWN TO A ONE-INCH DEPTH OR LESS PRIOR TO APPLICATION. AFTER EACH DAY OF FINAL GRADING, THE AREA WILL BE PROPERLY STABILIZED WITH ANCHORED HAY OR STRAW OR EROSION CONTROL MATTING. AN AREA SHALL BE CONSIDERED TO HAVE BEEN STABILIZED WHEN EXPOSED SURFACES HAVE BEEN EITHER MULCHED WITH STRAW OR HAY AT A RATE OF 150 LB. PER 1000 SQUARE FEET (3TONS/ACRE) AND ADEQUATELY ANCHORED THAT GROUND SURFACE IS NOT VISIBLE THROUGH THE MULCH.

BETWEEN THE DATES OF SEPTEMBER 1 AND APRIL 15, ALL MULCH SHALL BE ANCHORED BY EITHER PEG LINE, MULCH NETTING, ASPHALT EMULSION CHEMICAL, TRACK OR WOOD CELLULOSE FIBER. WHEN GROUND SURFACE IS NOT VISIBLE THROUGH THE MULCH THEN COVER IS SUFFICIENT. AFTER NOVEMBER 1ST, MULCH AND ANCHORING OF ALL BARE SOIL SHALL OCCUR AT THE END OF EACH FINAL GRADING WORK DAY.

5. MULCHING ON SLOPES AND DITCHES

SLOPES SHALL NOT BE LEFT EXPOSED FOR ANY EXTENDED TIME OF WORK SUSPENSION UNLESS FULLY MULCHED AND ANCHORED WITH PEG AND NETTING OR WITH EROSION CONTROL BLANKETS. MULCHING SHALL BE APPLIED AT A RATE OF 230 LBS/1,000 S.F. ON ALL SLOPES GREATER THAN 8%. MULCH NETTING SHALL BE USED TO ANCHOR MULCH IN ALL DRAINAGE WAYS WITH A SLOPE GREATER THAN 3% FOR SLOPES EXPOSED TO DIRECT WINDS AND FOR ALL OTHER SLOPES GREATER THAN 5%. EROSION CONTROL BLANKETS SHALL BE USED IN LIEU OF MULCH IN ALL DRAINAGE WAYS WITH SLOPES 8%. EROSION CONTROL MIX CAN BE USED TO SUBSTITUTE EROSION CONTROL BLANKETS ON ALL SLOPES EXCEPT DITCHES.


6. SEEDING

BETWEEN THE DATES OF OCTOBER 15 AND APRIL 1ST, LOAM OR SEED WILL NOT BE REQUIRED. DURING PERIODS OF ABOVE FREEZING TEMPERATURES FINISHED AREAS SHALL BE FINE GRADED AND EITHER PROTECTED WITH MULCH OR TEMPORARILY SEEDED AND MULCHED UNTIL SUCH TIME AS THE FINAL TREATMENT CAN BE APPLIED. IF THE DATE IS AFTER NOVEMBER 1ST AND IF THE EXPOSED AREA HAS BEEN LOAMED, FINAL GRADED WITH A UNIFORM SURFACE, THEN THE AREA MAY BE DORMANT SEED AT A RATE OF 3 TIMES HIGHER THAN SPECIFIED FOR PERMANENT SEED AND THEN MULCHED. DORMANT SEEDING MAY BE SELECTED TO BE PLACED PRIOR TO THE PLACEMENT OF MULCH AND FABRIC NETTING ANCHORED WITH STAPLES. IF DORMANT SEEDING IS USED FOR THE SITE, ALL DISTURBED AREAS SHALL RECEIVE 4" OF LOAM AND SEED AT AN APPLICATION RATE OF 5LBS/1000 S.F. ALL AREAS SEEDED DURING THE WINTER WILL BE INSPECTED IN THE SPRING FOR ADEQUATE CATCH. ALL AREAS SUFFICIENTLY VEGETATED (LESS THAN 75% CATCH) SHALL BE REVEGETATED BY REPLACING LOAM, SEED AND MULCH. IF DORMANT SEEDING IS NOT USED FOR THE SITE, ALL DISTURBED AREAS SHALL BE REVEGETATED IN THE SPRING. SEED TYPE SHALL BE WINTER RYE.


7. INSPECTION AND MONITORING

MAINTENANCE MEASURES SHALL BE APPLIED AS NEEDED DURING THE ENTIRE CONSTRUCTION SEASON. AT A MINIMUM, AFTER EACH RAINFALL, SNOW STORM OR PERIOD OF THAWING AND RUNOFF, THE SITE CONTRACTOR SHALL PERFORM A VISUAL INSPECTION OF ALL INSTALLED EROSION CONTROL MEASURES AND PERFORM REPAIRS AS NEEDED TO INSURE THEIR CONTINUOUS FUNCTION. FOLLOWING THE TEMPORARY AND OR FINAL SEEDING AND MULCHING, THE CONTRACTOR SHALL IN THE SPRING INSPECT AND REPAIR ANY DAMAGES AND/OR UNESTABLISHED SPOTS. ESTABLISHED VEGETATIVE COVER MEANS A MINIMUM OF 90% OF AREAS VEGETATED WITH VIGOROUS GROWTH.

STANDARDS FOR TIMELY STABILIZATION OF CONSTRUCTION SITES DURING WINTER

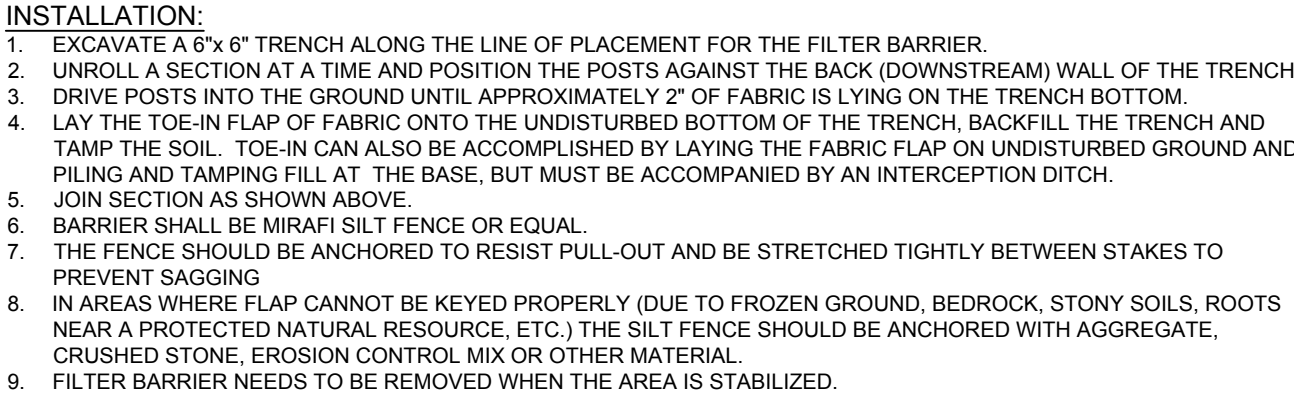

NOT TO SCALE

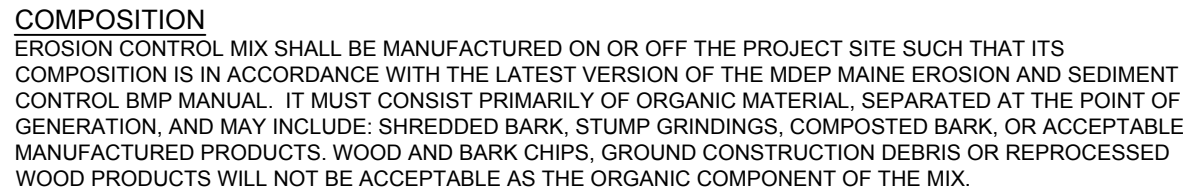


THE BARRIER MUST BE PLACED ACROSS THE SLOPE, ALONG THE CONTOUR.

2. EXISTING EROSION MUST BE REPAIRED FIRST, SUCH THAT THE BARRIER MAY LIE NEARLY FLAT ALONG THE SLOPE TO AVOID THE CREATION OF VOIDS AND BLOWUPS IN ORDER TO MINIMIZE THE POTENTIAL OF WASH OUTS UNDER THE BARRIER.

3. THE BARRIER SHALL BE A MINIMUM OF 1 FOOT HIGH (AS MEASURED ON THE UPHILL SIDE) AND 2 FEET WIDE ON THE UPHILL SIDE AND BE WIDENED TO PROVIDE THE ADDITIONAL RAMP FOR THE EROSION CONTROL MIX CAN BE INSTALLED WHERE SILT FENCE IS ILLUSTRATED ON THE DESIGN PLANS IN AREAS EXCEPT IN, BUT NOT LIMITED TO, THE FOLLOWING AREAS: WETLAND AREAS, AT POINTS OF CONCENTRATED FLOW, BELOW CULVERT OUTLET APRONS, AROUND CATCH BASINS AND CATCHED STORM WATER SYSTEMS, AT THE TOP OF EROSION CONTROL MIX, AND AT THE TOP OF SLOPE FROM TOP TO BOTTOM.


4. BERMS COMPOSED OF EROSION CONTROL MIX CAN BE RESHAPED WHEN NECESSARY.

NOT TO SCALE

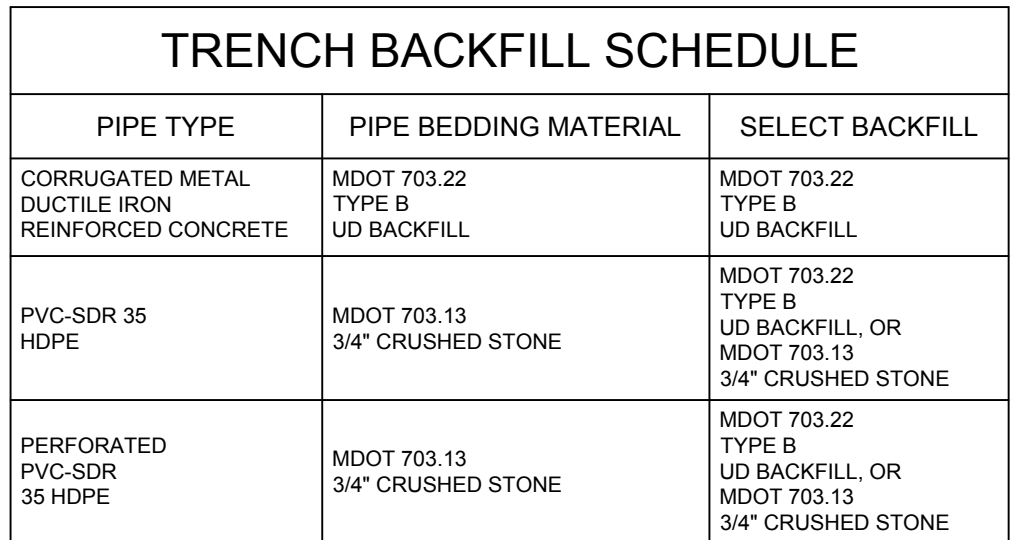

NOTE:
ALL BRACING AND SHEETING SHALL BE THE RESPONSIBILITY OF THE CONTRACTOR AND SHALL MEET ALL STATE AND O.S.H.A. SAFETY STANDARDS.

NOT TO SCALE

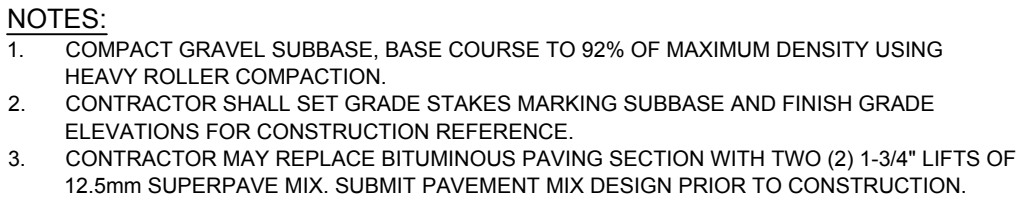

NOT TO SCALE

Whitten, Nan

From: Galbraith, David
Sent: Tuesday, August 8, 2023 3:37 PM
To: Freeman, Eric; Whitten, Nan
Subject: FW: Neil's Alfred Road

FYI


-----Original Message-----

*From: Milligan, Tom <Tom.Milligan@Biddefordmaine.org>
Sent: Tuesday, August 8, 2023 3:24 PM
To: Galbraith, David <David.Galbraith@biddefordmaine.org>
Cc: Chekan, Craig <Craig.Chekan@Biddefordmaine.org>; Demers, Jeff
<Jeff.Demers@Biddefordmaine.org>; Milligan, Tom <Tom.Milligan@Biddefordmaine.org>
Subject: FW: Neil's Alfred Road*

Subject: Neil's Expansion Alfred Road

I have briefly reviewed the plans for the above named project and have the following comments

- 1. the narrative says that the stormwater flows to existing ditches. Please provide the location of these ditches on the site plan and also provide flow direction arrows.*
- 2. Will additional gravel be installed at the rear of the new building addition, plan is not clear, there are two sets of dashed lines*
- 3. please provide the areas for the increase and/or decrease in impervious areas proposed and net amount*

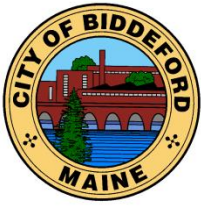

CITY OF BIDDEFORD

Planning and Development Department

David C.M. Galbraith
Deputy Director/City Planner
205 Main Street
P.O. Box 586
Biddeford, ME 04005
(207) 284-9115
David.Galbraith@biddefordmaine.org

PLANNING BOARD STAFF REPORT

TO: Chair Patoine and Members of the Biddeford Planning Board

FROM: David C.M. Galbraith, City Planner & Deputy Director of the Planning & Development Dept.

DATE: August 15th, 2023

RE: 2023.38 Site Plan Application for a 1,085 Sq. Ft building addition and Landscaping Improvements for Genest Concrete at 544 Elm St. (Tax Map 14, Lots 4 and 5) in the B-2 zone.

MEETING DATE: , August 21st, 2023 at 9:00 AM

1. INTRODUCTION

Chris and David Genest of Genest Concrete have submitted a minor site plan application for a building expansion and landscaping improvements located at 544 Elm St (Tax map 14, Lots 4 and 5)

The applicant proposes to add a 1,085 square foot building addition to the existing retail facility, as well as new walkways and parking areas. In totality, the project will result in the removal of 7,766 square feet of impervious area and the creation of landscaped and grassed areas to visually enhance the area and showcase Genest Concrete materials and hardscaping at the southeasterly corner of the parcel. The existing site has municipal utilities available within Elm Street, however there is no proposed utility needed for the development. The proposed addition will gain electric from the existing building. The development will not require any new traffic studies, the existing access to the site will remain the same as well as the use.

The proposed addition is not to hold more people, employees or customers, but rather more retail and display space for existing customers.

The property generally directs water to the north and west sides of the lot toward Thatcher Brook, classified as an urban impaired stream by the Maine Dept. of Environmental Protection. Due to the removal of total impervious area, treatment is not required or proposed for the development. The intent of the provided grading and utility plan is to keep the general drainage path of the existing site

Planning and Engineering Staff have identified several areas of outstanding concern including clarification regarding stormwater runoff and the exact

2023.37 Site Plan Application for landscaping changes and 1,085 Sq. Ft building expansion at 544 Elm St. (Tax Map 14, Lots 4& 5) In the B-2 zone.


2. PROJECT DATA/INFORMATION

1.	Applicant:	Genest Concrete Works Inc. 26 Wilson Street. Po Box 151 Sanford, ME 04073 207-324-3250 chrisgenest@genest-concrete.com
2.	Owner of Property:	Same as Applicant
3.	Agent:	Henry Hess Sebago Technics Inc. 75 John Roberts Rd. South Portland, ME 207-200-2077
4.	Surveyor:	Same as Agent
5.	Project Location:	544 Alfred St.
6.	Project Tax Map #/Lot #:	Tax Map 14, Lots 4 and 5
7.	Lot Size:	5.70 acres
8.	Base Zoning:	B-2
9.	Overlay Zoning:	N/A
10.	Existing Use:	Display area and material storage. Gravel parking lot.
11.	Proposed Use:	Use will stay the same. Proposal involves a 1,085 Sq. Ft building expansion with improved landscaping areas and paved parking
12.	Approvals Required:	Site Plan
13.	Water	Public Water
14.	Sewer	Public Sewer
15.	Uses in the Vicinity:	Commercial, light industrial
16.	Waivers Needed:	a. None
17.	Waivers Granted:	a. None
18.	Other Non-City Permits Required:	
19.	LDR Attachment A: Fees Paid:	Application Fees Paid, not escrows
20.	Planning Board Review History:	N/A

3. REVIEW PROCESS

Per City ordinance, this application is subject to Site Plan (Land Development Regulations, Article XI) review and approval by the Staff Review Committee.

2023.37 Site Plan Application for landscaping changes and 1,085 Sq. Ft building expansion at 544 Elm St. (Tax Map 14, Lots 4& 5) In the B-2 zone.

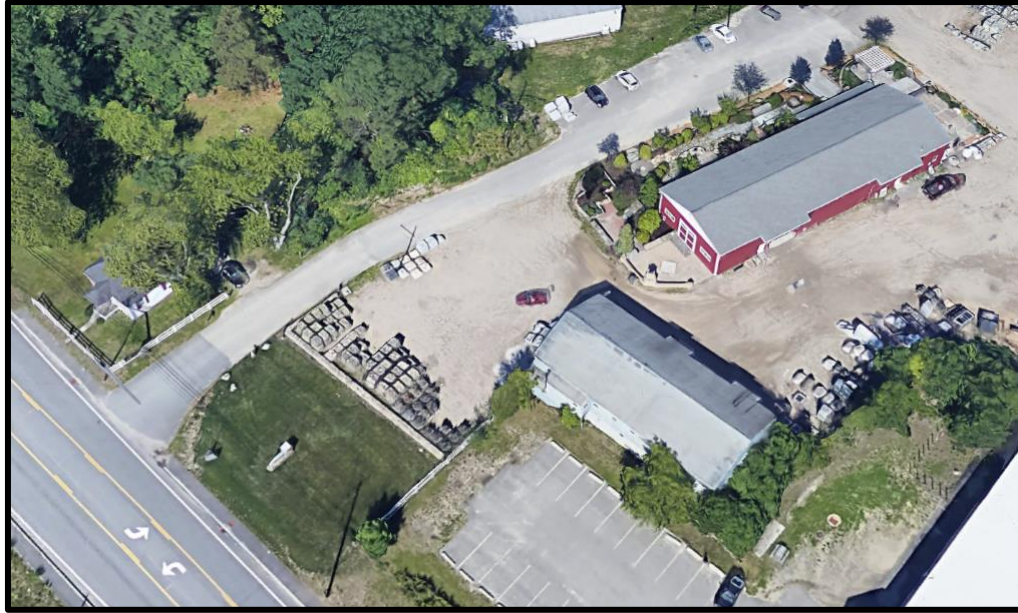

Existing Conditions

Departmental Review Comments:

A. Planning:

- Concern over stormwater discharge into abutting property (see Engineering Comments)
-

B. Code Enforcement:

- No Comments

C. Public Works:

- No Comments

D. Engineering:

- The table in the narrative mentioned that a non-roof impervious area was removed. I do not see on the site plans the location of where that area was removed, or additional landscaped area installed, please provide more detail
- The narrative indicates that the impervious area of the site is reduced. Please provide documentation of such and a narrative explaining
- I see that catch basins and a pipe outfall is provided with an outlet at the left rear property line. How will the flow offsite be managed?
- Is there permission to discharge onto the abutting property? Since I did not see an existing conditions plan, please provide drainage calculations to indicate the proposed drainage patterns.

2023.37 Site Plan Application for landscaping changes and 1,085 Sq. Ft building expansion at 544 Elm St. (Tax Map 14, Lots 4& 5) In the B-2 zone.

A. Fire:

1. No Comments

B. Traffic Peer Review:

1. No Comments

C. Engineering Peer Review:

1. N/A

2. STAFF REVIEW

- **APPLICATION COMPLETENESS:** The applicant has submitted a complete application, featuring all required elements as specified under Section 66-35 (Required Information for Final Plan Submissions). As part of the staff's review comments, we have identified aspects of the plan submission to be revised or clarified, which we suggest being made a condition of approval.
- **ZONING:** The proposed uses are permitted uses within the B-2 Zone, Similarly, with respect to applicable dimensional requirements, the project would comply with all applicable requirements, including building height, building setback, frontage, and lot coverage requirements.

- **REVIEW STANDARDS:**

In general, staff found the application to satisfy City site plan requirements. The major site details such as building, parking, landscaping, designs and locations have been finalized so the plan being reviewed the Board are what will be constructed on the face of the earth. However, City Staff and the City's third party civil engineer, identified a number of technical plan elements which need to be addressed by the Applicant prior to final site plan approval.

Maine DEP Stormwater Permit: The project does not require a Maine DEP Stormwater Permit.

WAIVERS: No waivers requested as part of this project.

3. STAFF RECOMMENDATION

Staff recommends that the applicant address concerns brought up by staff and the engineering peer-review comments. And moving forward with approval of the project, with the understanding that the remaining engineering issues will be resolved, to the satisfaction of the Public Works Director and Engineering Director, prior to a Preconstruction Meeting being scheduled. Therefore, Staff recommends the Staff Review Committee approve the project plans as presented

2023.37 Site Plan Application for landscaping changes and 1,085 Sq. Ft building expansion at 544 Elm St. (Tax Map 14, Lots 4& 5) In the B-2 zone.

SAMPLE MOTIONS

- A. Motion to Approve: I motion to APPROVE the Site Plan application for the proposed building expansion and landscaping improvements located at 544 Elm St. (Tax Map14, Lots 4 and 5) within the Business 2 (B-2) zoning district, as presented
- B. Motion to Deny I motion to DENY Site Plan approve of the Site Plan application for the Site Plan application for the proposed building expansion and landscaping improvements located at 544 Elm St. (Tax Map14, Lots 4 and 5) within the Business 2 (B-2) zoning district for the following reasons:

- 1) _____.
- 2) _____.
- 3) _____.

- C. Motion to Table: I motion to TABLE the Site Plan application for the proposed building expansion and landscaping improvements located at 544 Elm St. (Tax Map14, Lots 4 and 5) within the Business 2 (B-2) zoning district for the following reasons:

- 1) _____.
- 2) _____.
- 3) _____.



May 25, 2023
220789

David Galbraith, City Planner
City of Biddeford
PO Box 586
Biddeford, ME 04005

Minor Site Plan Review – Genest Concrete
544 Elm Street, Tax Map 14, Lots 4 & 5, Chris & David Genest

Dear David:

On behalf of the applicants, Chris and David Genest, Sebago Technics is pleased to submit the enclosed Minor Site Plan Review Application and supporting documents for the existing business, Genest Concrete, located at 544 Elm Street. The proposed development on parcels identified as Lots 4 and 5 on the City of Biddeford's Tax Map 14, is within zoning district Business 2. The site is bounded by Elm Street (US Route 1) to the south easterly, Fickett Street to the south, and businesses, small to commercial, surrounding the property.

This project proposes to add a 1,085 square foot building addition to the existing retail facility, as well as new walkways and parking areas. In totality, the project will result in the removal of 7,766 square feet of impervious area and the creation of landscaped and grassed areas to visually enhance the area and showcase Genest Concrete materials and hardscaping at the southeasterly corner of the parcel.

The existing site has municipal utilities available within Elm Street, however there is no proposed utility needed for the development. The proposed addition will gain electric from the existing building. The development will not require any new traffic studies, the existing access to the site will remain the same as well as the use. The proposed addition is not to hold more people, employees or customers, but rather more retail and display space for existing customers. Since the site will remain the same on a utility, traffic and, use we have respectfully asked to waive the approval letters from the Fire and Police Departments, Maine Water, and Engineering Department for sewer.

The property generally directs water to the north and west sides of the lot toward Thatcher Brook, classified as an urban impaired stream by the Maine Dept. of Environmental Protection. Due to the removal of total impervious area, treatment is not required or proposed for the development. The intent of the provided grading and utility plan is to keep the general drainage path of the existing site. The site is not within a 100-year flood plain and soils on the site are classified as type A via the USDA United States Department of Agriculture and Natural Resources Conservation Service's Web Soil Survey.

Within this submission you will find the following documents for your review and consideration:

- Completed application form
- Application fee
- Stormwater Narrative
- Site Photographs

- Supporting site civil plan set
- Architectural & Structural plans

We are hopeful that we have provided sufficient information to allow the review process of the final subdivision and site plan application to proceed and we look forward to discussing the project in more detail with the Planning Board at their next available meeting. Upon your review of the enclosed submission, please contact me if you have any questions or need additional information. Thank you for your consideration.

Sincerely,


SEBAGO TECHINCS, INC.

A handwritten signature in black ink, appearing to read "Henry A. Hess". The signature is fluid and cursive, with a large initial "H" and "A".

Henry A. Hess, RLA
Maine Licensed Landscape Architect
Project Manager

HAH:kmd

cc: Chris & David Genest

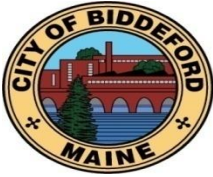

City of Biddeford – Planning Department

Planning Board Application

P.O. Box 586, 205 Main Street Biddeford, Maine 04005
207-284-9115

Type of Application:

- ☐ Shoreland Zoning Permit
☐ Conditional Use Permit
☐ Other: _____

Minor

- ☒ Site Plan Review
☐ Subdivision

- ☐ Extraction
☐ Private Way

Applicant Information:

Name: Genest Concrete Works Inc
Mailing Address: 36 Wilson Street, PO Box 151, Sanford, ME 04073
Telephone: 1-207-324-3250 EXT 123
Email: chrisgenest@genest-concrete.com

What is your legal interest in the property?

- ☒ Owner ☐ Potential Buyer with Contract ☐ Lease/Rental Agreement

Owner's Information:

Name: Same as applicant
Mailing Address: _____
Telephone: _____
Email: _____

Agent's Information:

Name: Henry Hess - Sebago Technis Inc.
Mailing Address: 75 John Roberts Road, South Portland, ME
Telephone: 207-200-2077
Email: hhess@sebagotechnics.com

Engineer/Surveyor's Information:

Name: Sebago Technics Inc. - See info above
Mailing Address: _____
Telephone: _____
Email: _____

Project Location and Lot Information:

Street Address: 544 Elm Street Drainage Watershed: Thatcher Brook
Tax Map: 14 Lot: 4 and 5
Current Zoning: BI-2 Shoreland Zoning: No
Size of Lot: 5.7 ☒ acres ☐ s.f. Lot Frontage: 100 FT
Existing Use of Property: Genest Concrete, current area is display area, parking, and gravel used for material laydown.

Property currently serviced by:

- ☐ City Road ☒ Public Sewer ☒ Public Water ☐ Public Trash
☒ Private Road ☐ Septic System ☐ Private Well ☐ Private Hauler

Slope Conditions in Area of Construction (if applicable):

- ☒ Flat (0-3% slope) ☐ Rolling (3-8% slope) ☐ Hilly (8-15% slope) ☐ Steep (15%+ Slope)

Are there any wetlands or waterbodies on the site? ☐ (Yes) ☒ (No) if yes attach information

Is the project within the 100-year floodplain? ☐ (Yes) ☒ (No) if yes attach information

Do you plan to bring fill onto the lot? ☐ (Yes) ☒ (No) If yes attach information

Description of proposed use of property:

Project/Proposed Use:

Use will stay the same, Genest Concrete would like to add a 1,085 square foot building addition to the south-easterly face of the existing building, as well as paved parking spaces, walkways, patios and grassed areas to the southeasterly side of the lot towards Elm Street.

Property to be Serviced by:

☐ City Road ☐ Public Sewer ☐ Public Water ☐ Public Trash
☐ Private Road ☐ Septic System ☐ Private Well ☐ Private Hauler

N/A, No new services

Limits of Disturbance: 35,000 ☐ acres ☒ s.f.

Net change in impervious cover: -5,244 ☐ acres ☒ s.f.

Is this project part of a larger project? ☒ (Yes) ☐ (No)

Is the project proposing a new Private or Public Road? ☐ (Yes, Private) ☐ (Yes, Public) ☒ (No)

Is this project within the Urbanized Area/MS4 (see [City Drainage Map](#)) ☒ (Yes) ☐ (No)

Is the project proposing any Stormwater facilities/BMPs? ☐ (Yes) ☒ (No)

Will a Traffic Movement Permit (TMP) be required?: ☐ (Yes) ☒ (No)

☐ **If in a Shoreland Zone:**

Percent of residential lot coverage (Max 20%): _____

Percent of structure expansion (Max 30%): _____

☐ **If Subdivision Review, number of lots proposed:** _____

☐ **If a Private Way is proposed, number of lots served:** _____

If Site Plan Review, you must provide the following information:

Total new square feet footprint of structure: 1,085 SF

Total new square feet paving/parking: All proposed paving will be on existing pavement/gravel areas

Waiver Requests (attach details):

1. Letters of approval from fire dept., water, sewer and police.
2. _____
3. _____
4. _____
5. _____

Required Submittal Attachments:

- A. Letters of Approval
 - ☐ Fire Department – Contact Chief or Deputy Chief – 282-9986
 - ☐ Ability to Serve for Water Service – Maine Water – 282-1543
 - ☐ Ability to Serve for Sewer Service – Engineering Department – Tom Milligan 284-9118
 - ☐ Police Department – e-911 Road Name Designation – Contact Joanne Fisk 282-5127
- B. Letter to Planning Board describing project, Waiver requests, proposed improvements, addressing permit requirements, etc.
- C. Photographs of Site.
- D. Architectural renderings/drawings of proposed buildings, as required.
- E. Engineering Plans, as required.
- F. Stormwater Management Report, as required.

Fees (Due at time of Submission):

- \$75 Nonrefundable Administration Fee is required for every application.
- Refer to “Attachment A Fees and Charges” of the Land Development Regulations for more information. Consult with Planning Staff if you have questions.

Required Signatures:


By signing this application, as the foresaid applicant or authorized agent:

- I certify that I have read and completely understand the application;
- I certify that the information contained in this application and its attachments are true and correct;
- I understand that all information provided on this form and all other documents submitted as part of my proposal is a matter of public record;
- I understand that copies of this information may be supplied upon request to an interested party.
- I understand that additional funds may be required through the course of the review for special studies, legal review costs, and/or engineering review.
- I understand that by submitting an application I am not guaranteed a place on any particular agenda. I further understand that the City Planner will place me on an agenda for review when the application is deemed substantially complete.

Will the proposed project cause 1 acre or more of site disturbance?: ☐ (Yes) ☒ (No)

- **If Yes, applicant is responsible for any required Maine Construction General Permits and shall comply with the requirements of DEP Chapter 500 Stormwater Regulations, as they apply.**

Signature of Applicant:

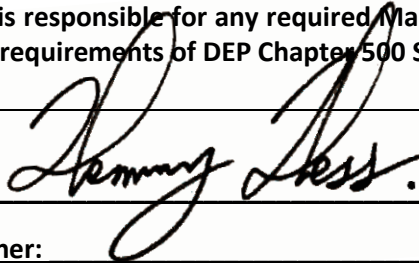

Date 5/25/2023

Signature of Property Owner:

Date

DIGITAL SUBMITTAL REQUIREMENTS FOR ALL SUBMITTALS:

- A) PDF OF SIGNED APPLICATION
- B) PDFs OF ALL DRAWING SETS AND OTHER REQUIRED SUBMITTAL ATTACHMENTS NOTED ABOVE

HARD-COPY SUBMITTAL REQUIREMENTS FOR PLANNING BOARD APPLICATIONS:

- A) SEVEN (7) FULL-SIZE PAPER COPIES OF DRAWING SETS

DIGITAL SUBMITTAL REQUIREMENTS FOR FINAL APPROVAL:

- A) INDIVIDUALLY NAMED PDFs OF EACH DRAWING (NOT A COMBINED PDF SET)
 - Individual Drawing PDF Naming Format: 'PROJECT/SHEETSET NAME\INDIVIDUAL DRAWING NAME.pdf'
- B) PDF COPIES OF ALL PERMIT APPROVALS, APPLICATIONS, REPORTS, NARRATIVES, LETTERS, ETC.
- C) FINAL CAD REFERENCE FILES IN DWG FORMAT (SURVEY & PROPOSED DESIGN LINEWORK)
 - All drawings & CAD reference files must be to-scale and within the following coordinate systems:
 - MAINE STATE PLANE WEST NAD83 (Horizontal Datum) & NAVD88 (Vertical Datum)

HARD-COPY SUBMITTAL REQUIREMENTS FOR FINAL APPROVAL:

- A) THREE (3) FULL-SIZE PAPER COPIES OF INDIVIDUAL DRAWINGS REQUIRING BOARD SIGNATURE
- B) ONE (1) FULL-SIZE PAPER COPY OF ENTIRE DRAWING SET FOR ENGINEERING RECORDS

PLEASE CONFIRM WITH PLANNING STAFF FOR CLARIFICATION

NEED AGENT AUTH. OR SIGNATURES

Site Photos



Photo 1: Travelling south on Elm Street (US Route 1), site entrance on the right. Proposed site walkway to meet sidewalk along Elm Street.



Photo 2: Travelling north on Elm Street (US Route 1), site entrance on the left. Existing face of white building where building addition is proposed.



Photo 3: Looking towards Elm Street, standing on Fickett Street. Stone wall and material laydown area to the left.



Photo 4: Existing material laydown area at the southeasterly corner of the site.



Photo 4: Looking northwesterly towards existing building, demonstration area, and parking.

STORMWATER & EROSION CONTROL PLAN

GENEST CONCRETE BIDDEFORD, MAINE

I. Introduction

This Erosion Control and Stormwater Management Plan has been prepared to address Sections 26 and 61, respectively, of the City of Biddeford Land Development Regulations, Article VI – Performance Standards.

The development site is identified as Lots 4 and 5 on City of Biddeford Assessor's Map 14 and is approximately 5.7 acres in size. The site is currently developed

II. Existing Conditions

A. Land Cover

The site is approximately 5.7 acres of developed land located on the west side of Elm Street, Route 1, in Biddeford. The site is developed with two distinct and separate buildings and has a mix of both bituminous asphalt pavement and compacted gravel surface that is utilized for parking, hardscape display, material laydown, and maneuvering space within the site.

The site is relatively flat with drainage patterns forcing runoff to the north and west corners of the site towards Thatcher Brook. Thatcher Brook is classified as an urban impaired stream by the Maine Department of Environmental Protection (MDEP) permits and due to the reduction in impervious area, the site does not propose any stormwater infrastructure. Urban impaired stream calculations are enclosed to show the increase in credit using the MDEP Chapter 501 computations.

B. Soils

Soil characteristics were obtained from the USDA, Web Soil Survey, National Cooperative Soil Survey, Medium Intensity Soil Survey of York County, Maine. Soils identified on the site (or within close proximity) are identified in the Table below.

Table 1 – Proximity Soil Types and Characteristics		
Soil Type	Symbol	HSG
Adams-Urban Land	AgB	A
Colton, gravelly loamy coarse sand	CoB	A
Gravel Pit	Pg	A

III. Proposed Development

The proposed development will add a 1,085 square foot building addition to the existing retail building at the southeasterly end along with new landscaping, patio, sidewalks, and parking stalls at the southeasterly portion of the site. The proposed redevelopment of the site will

result in a net decrease of approximately 7,786 square-feet. Drainage patterns on-site will generally follow their current pattern following construction.

IV. Erosion and Sedimentation Control

The proposed development incorporates design standards for erosion and sedimentation control in accordance with the most recently revised edition of the “Maine Erosion and Sedimentation Control BMP” manual and/or the “Stormwater Management for Maine: Best Management Practices” manual as published by the Maine Department of Environmental Protection (MDEP).

V. Conclusions


The proposed redevelopment of the parcel has been designed to keep drainage patterns generally the same and ultimately results in a decrease in impervious area when compared to the existing condition of the site.

Prepared by,

SEBAGO TECHNICS, INC.

Paul Ostrowski, PE

Senior Project Engineer/Project Delivery Engineering & Design Manager

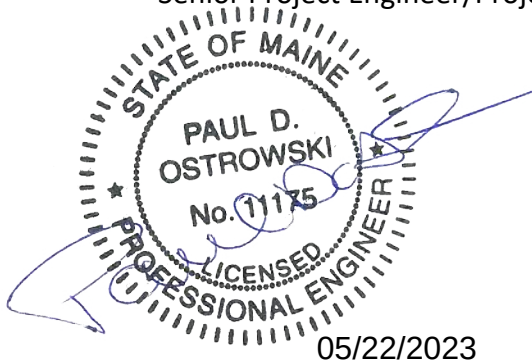

220789 Genest Concrete, Biddeford Urban Impaired Stream Credit Calculation			
Calculated By:	KMD	Date:	5/17/2023
Checked By:	PDO		
Note: Mitigation credits were calculated using Tables 1 and 2 of Chapter 501: Stormwater Management Compensation Fees and Mitigation Credit.			
<u>General Calculations</u>			
Existing Non-Roof Impervious Area =	192,360	s.f.	
Existing Roof Impervious Area =	12750	s.f.	
Existing Landscaped Area =	5956	s.f.	
New Onsite Non-roof Impervious Area=	-8,851	s.f.	
New Onsite Roof Area=	1085	s.f.	
New Onsite Lanscaped Area=	7766	s.f.	
Total Onsite Non-roof Impervious Area=	183,509	s.f.	
Total Onsite Roof Area=	13835	s.f.	
Total Landscaped Area=	13,722	s.f.	
<u>Mitigation Credits Required Calculation</u>			
Per Table 1 of Chapter 501: Mitigation Based on Development Type			
<i>Surface Type</i>	<i>Credit</i>		
Non-Roof Impervious	0.5 Credits	per acre	
Roof	0.2 Credits	per acre	
Landscaped Area	0.1 Credits	per acre	
(Total Onsite Impervious Area - Existing Impervious Area) x 0.5 credits=	-0.10	Credits	
(Total Onsite Roof Area - Existing Roof Area) x 0.5 credits=	0.00	Credits	
(Total Onsite Landscaped Area - Existing Landscaped Area) x 0.2 credits=	0.04	Credits	
Total	-0.06	Required Credits	

NOT FOR
CONSTRUCTION

GENEST
Biddeford, ME

BRIBURN
architecture for life
28 Maple St, Biddeford, ME 04005-7743-62

CONSULTANTS:

REVISIONS:

ISSUED: 04-14-2023

PROJECT No: 2301

DRAWN BY: XXX

CHECKED BY: XXX

SHEET TITLE:
COVER SHEET

A001



DESIGN DEVELOPMENT PRESENTATION DD-01 APRIL 18, 2023

GENEST

544 Elm St, Biddeford, ME 04005

NOTE TO CONTRACTOR

THESE DRAWINGS, TOGETHER WITH THE PROJECT SPECIFICATION MANUAL, REPRESENT THE CONTRACT DOCUMENTS.

THE CONTRACTOR SHALL, BEFORE STARTING EACH PORTION OF THE WORK, CAREFULLY STUDY AND COMPARE THE VARIOUS CONTRACT DOCUMENTS RELATIVE TO THAT PORTION OF THE WORK, AS WELL AS ANY INFORMATION FURNISHED BY THE OWNER. SHALL TAKE FIELD MEASUREMENTS OF ANY EXISTING CONDITIONS RELATED TO THAT PORTION OF THE WORK, AND SHALL OBSERVE ANY CONDITIONS AT THE SITE AFFECTING IT. THE CONTRACTOR SHALL PROMPTLY REPORT TO THE ARCHITECT ANY ERRORS, INCONSISTENCIES OR OMISSIONS DISCOVERED BY OR MADE KNOWN TO THE CONTRACTOR AS A REQUEST FOR INFORMATION IN SUCH FORM AS THE ARCHITECT MAY REQUIRE.

BY USING THESE DRAWINGS, THE GENERAL CONTRACTOR UNDERSTANDS THAT THEY ARE RESPONSIBLE FOR ALL MEANS AND METHODS OF CONSTRUCTION AND SHOULD ENGAGE THE SERVICES OF A LICENSED STRUCTURAL, MECHANICAL, CIVIL, OR ELECTRICAL ENGINEER WHERE THESE TRADES PERTAIN TO THIS PROJECT OR TO THE SAFETY OF ITS OCCUPANTS AND USERS. BY USING THESE DRAWINGS, THE GENERAL CONTRACTOR AGREES TO NOT HOLD THE ARCHITECT LIABLE FOR ANY INCOMPLETE, OR MISSING INFORMATION, OR FOR ANY INFORMATION THAT IS IN CONFLICT WITH OR CONTRADICTORY TO FIELD CONDITIONS, OTHER DRAWINGS, OR WORK PERFORMED BY THE CONTRACTOR.

ABBREVIATION LEGEND

ACT	ACOUSTICAL CEILING TILE	LED	LIGHT EMITTING DIODE
AFF	ABOVE FINISHED FLOOR	LF	LIGHT FIXTURE
ALT	ALTERNATE	MATL	MATERIAL
ALUM	ALUMINUM	MAX	MAXIMUM
BOS	BOTTOM OF STRUCTURE	MECH	MECHANICAL
BOT	BOTTOM	MFR	MANUFACTURER
BV	BRICK VENEER	MIN	MINIMUM
CAP.	CAPACITY	MO	MASONRY OPENING
CJ	CONTROL JOINT	MTL	METAL
CL	CENTER LINE	N/A	NOT APPLICABLE
CLNG	CEILING	NIC	NOT IN CONTRACT
CLR	CLEAR	NO	NUMBER
CM	CONSTRUCTION MANAGER	NOM	NOMINAL
COL	COLUMN	OCC	OCCUPANT(S) / OCCUPANCY
CONT	CONTINUOUS	OC	ON CENTER
CPT	CARPET	OD	OUTER DIAMETER
CT	CERAMIC TILE	OPP	OPPOSITE / OPPOSITE HAND
DBL	DOUBLE	OZ	OUNCE
DEMO	DEMOLITION	PERF	PERFORATED
DIA	DIAMETER	PREP	PREPARE
DIM	DIMENSION	PT	PRESSURE TREATED
DN	DOWN	PTD	PAINTED
DR	DOOR	PVC	POLYVINYL CHLORIDE
DTL	DETAIL	PWD	PLYWOOD
DWG	DRAWING	RB	RESILIENT BASE
EA	EACH	RCP	REFLECTED CEILING PLAN
EJ	EXPANSION JOINT	REQ	REQUIRED, REQUIREMENTS
EL	ELEVATION	RM	ROOM
ELEV	ELEVATOR	RWD	RECLAIMED WOOD
ETR	EXISTING TO REMAIN	SF	SQUARE FEET
EQ	EQUAL	SIM	SIMILAR
EXIST	EXISTING	SOFT	SQUARE FEET
EXT	EXTERIOR	SPK	SPRINKLER
FD	FLOOR DRAIN	SS	STAINLESS STEEL
FE	FIRE EXTINGUISHER	STC	SOUND TRANSMISSION CLASS
FEC	FIRE EXTINGUISHER CABINET	STCT	STRUCTURE / STRUCTURAL
FIN	FINISH	T	TEMPERED
FLR	FLOOR	TD	TELEPHONE & DATA
FO	FACE OF	T&G	TONGUE AND GROOVE
GA	GAUGE	TEL	TELEPHONE
GC	(GENERAL) CONTRACTOR	TLT	TOILET
GFI	GROUND FAULT INTERRUPT	TME	TO MATCH EXISTING
GLS	GLASS	T.O.	TOP OF
GT	GLASS TILE	TOC	TOP OF CONCRETE
GWB	GYPSPUM WALL BOARD	TOS	TOP OF STRUCTURE
HC	HOLLOW CORE	TYP	TYPICAL
HDWD	HARDWOOD	UNO	UNLESS NOTED OTHERWISE
HM	HOLLOW METAL	VAR	VARIES / VARIABLE
HVAC	HEATING, VENTILATING, & AIR CONDITIONING	VIF	VERIFY IN FIELD
HVLS	HIGH VELOCITY LOW SPEED	WD	WOOD
HR	HOUR	W/	WITH
HSS	HOLLOW STRUCTURAL SECTION	W/O	WITHOUT
ILO	IN LIEU OF		
INSUL	INSULATION		
INT	INTERIOR		

SYMBOL LEGEND

	BUILDING SECTION DETAIL NUMBER DRAWING / SHEET NUMBER
	DETAIL CALL OUT DETAIL NUMBER DRAWING / SHEET NUMBER
	CENTERLINE
	ELEVATION INDICATOR
	ELEVATION TAGS MULTIPLE INDIVIDUAL
	NORTH ARROW
	REVISION TAG
	ROOM NAME 101
	ROOM TAG ROOM NUMBER
	STRUCTURAL GRIDLINE
	SHOWING TYPE ONLY WALL TAGS SHOWING DEPTH OF STRUCTURAL FRAMING
	WINDOW NUMBER / MARK TYPE WINDOW TAGS
	DOOR TAGS DIMENSIONS ARE TO INTERIOR JAMB SEE SCHEDULE & DETAILS

DRAWING LIST - CD

SHEET NO.	SHEET NAME
0 GENERAL	
A001	COVER SHEET
1 ARCHITECTURAL	
A100	SITE PLAN
A102	FLOOR PLAN-PROPOSED
A201	EXTERIOR ELEVATIONS
A202	3D VIEWS
A203	RENDERS
A301	BUILDING SECTIONS

GENEST
Biddeford, ME


BR|BURN
architecture for life™
28 Maple St. | Suite 202 | Portland, ME 04101 | 207-774-8462

CONSULTANTS:



[illegible]

ISSUED:	04-14-2023
PROJECT No:	2301
DRAWN BY:	SEV
CHECKED BY:	CB
SHEET TITLE:	SITE PLAN

A100

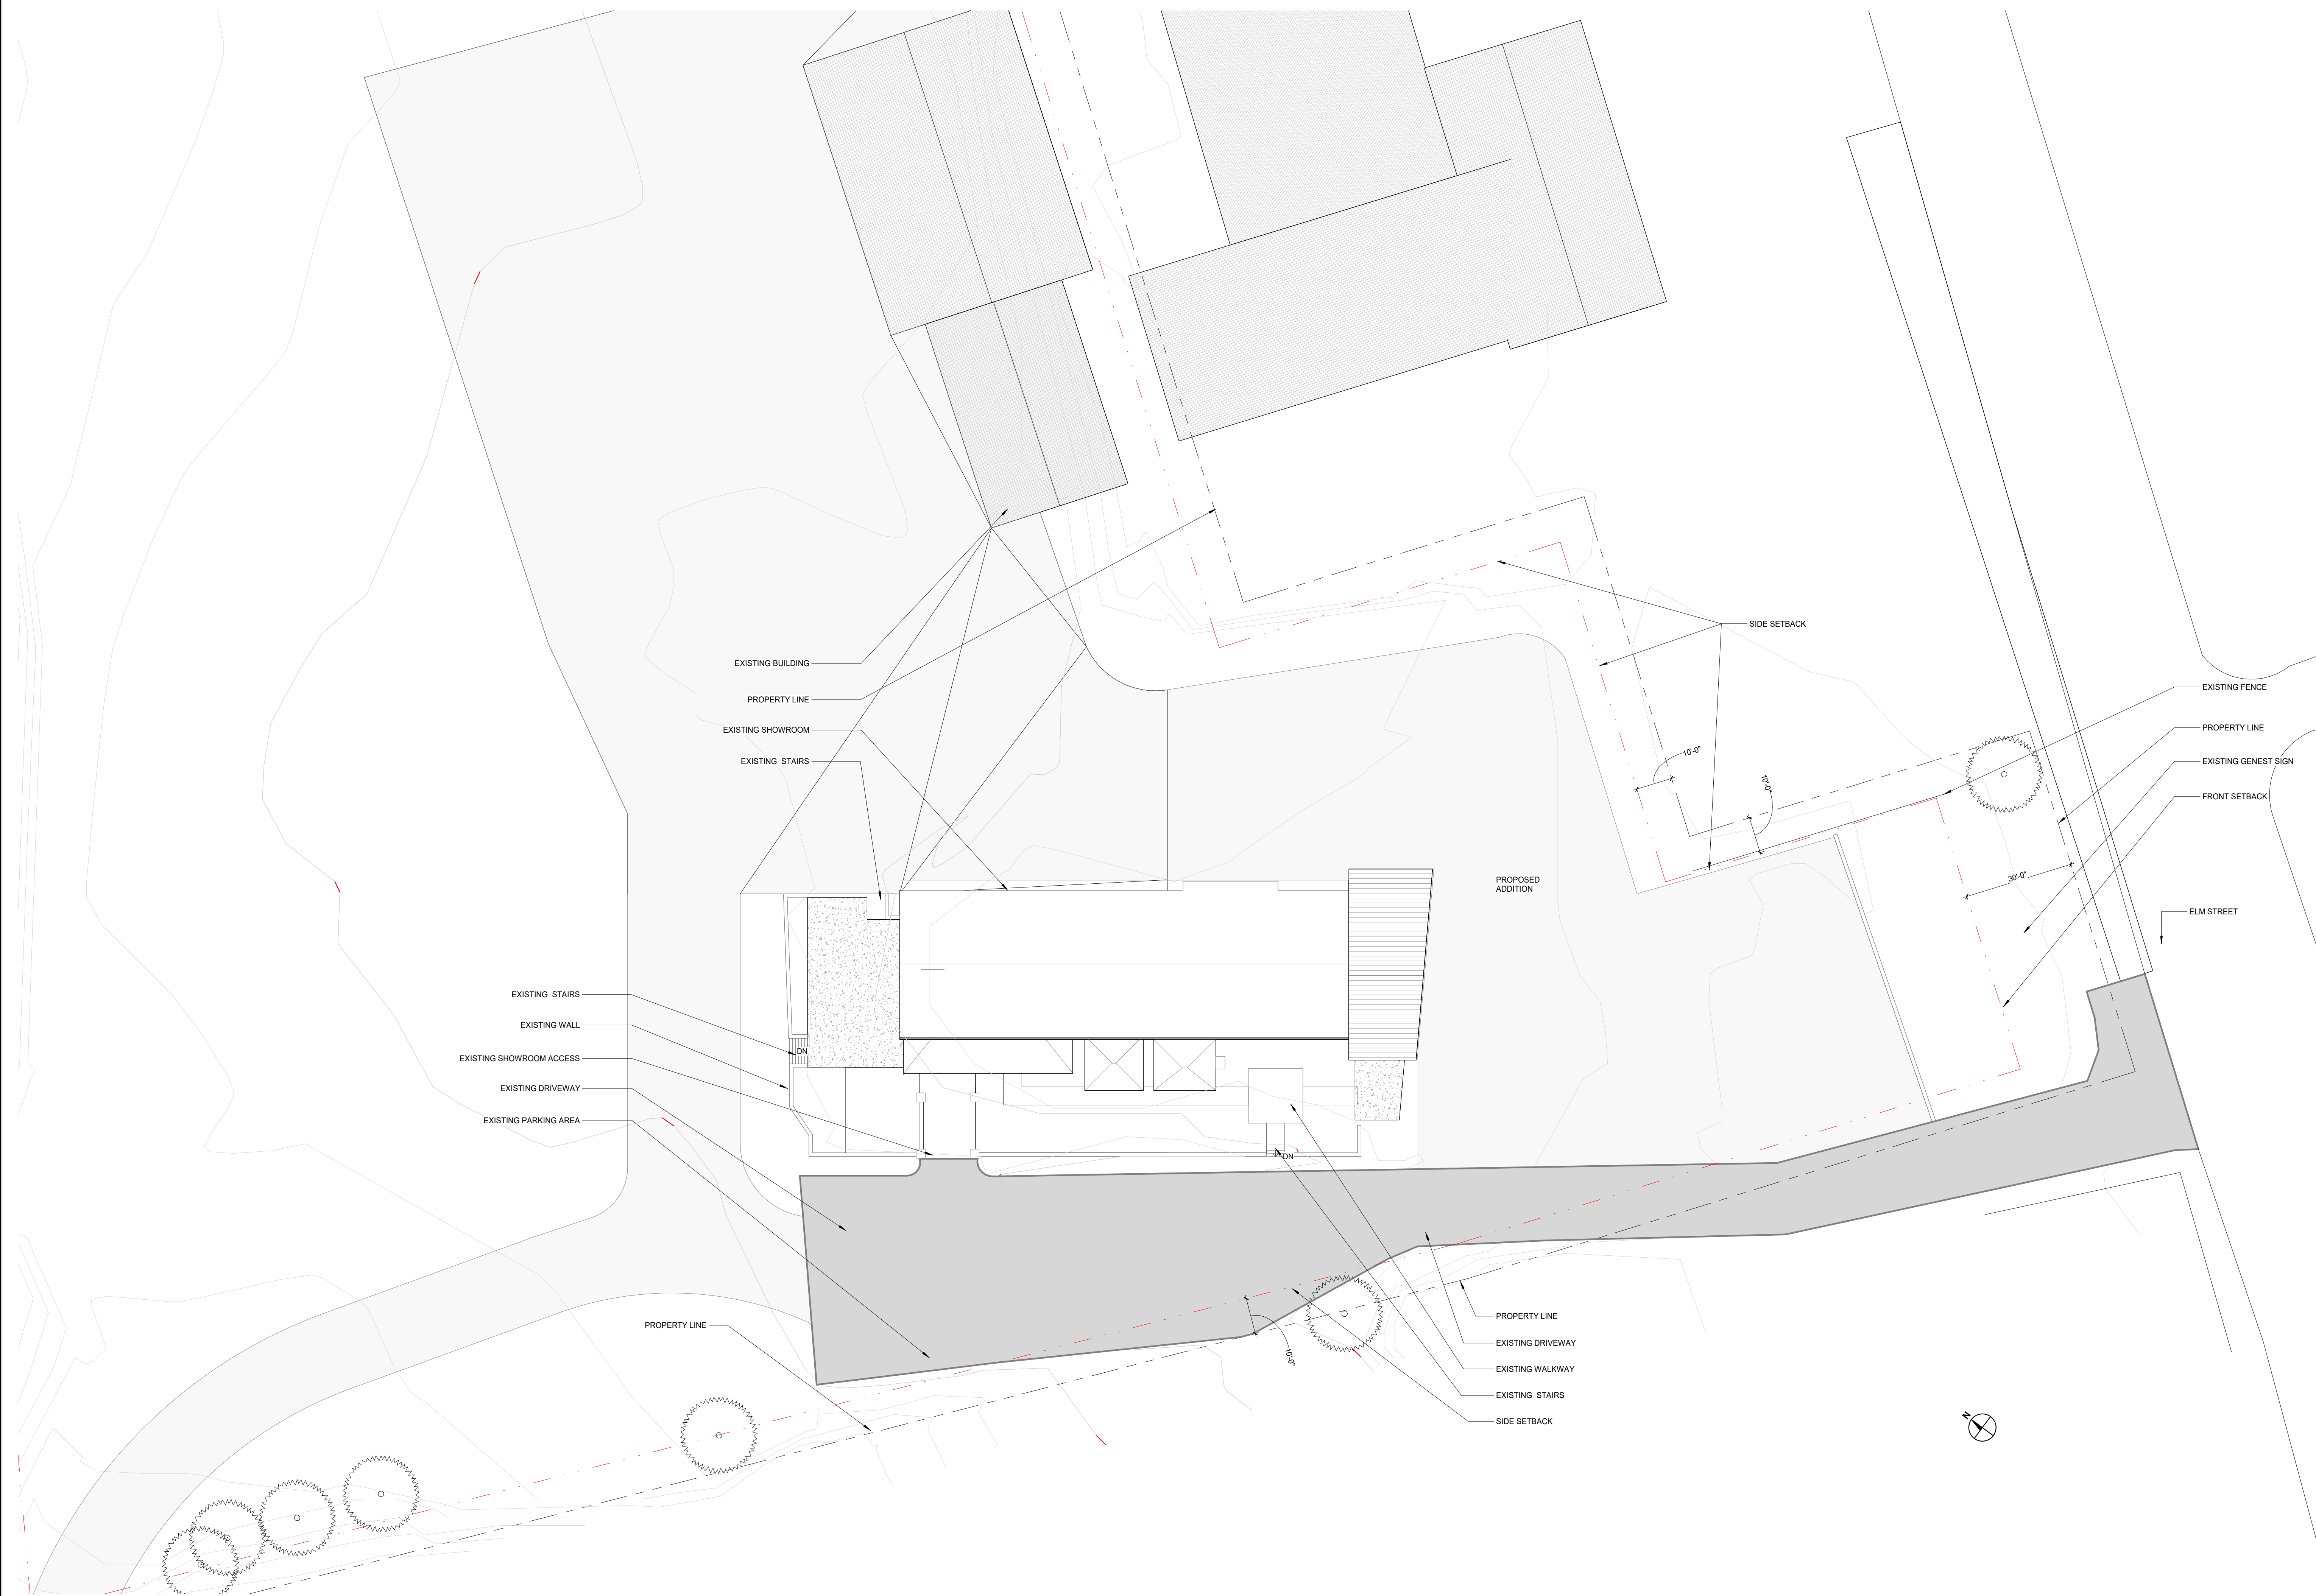

1 SITE PLAN CD
1" = 20'-0"

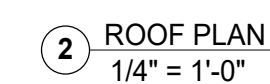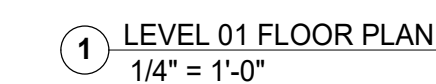

A102

**NOT FOR
CONSTRUCTION**

GENEST
Biddeford, ME

BURN
architecture for life™
28 Maple St. Suite 202 Portland, ME 04101 207-774-8482

CONSULTANTS:

REVISIONS:

[illegible]

ISSUED: 04-14-2023


PROJECT No:	230
-------------	-----

DRAWN BY: Author


CHECKED BY: Checker

SHEET TITLE:
EXTERIOR
ELEVATIONS


A201

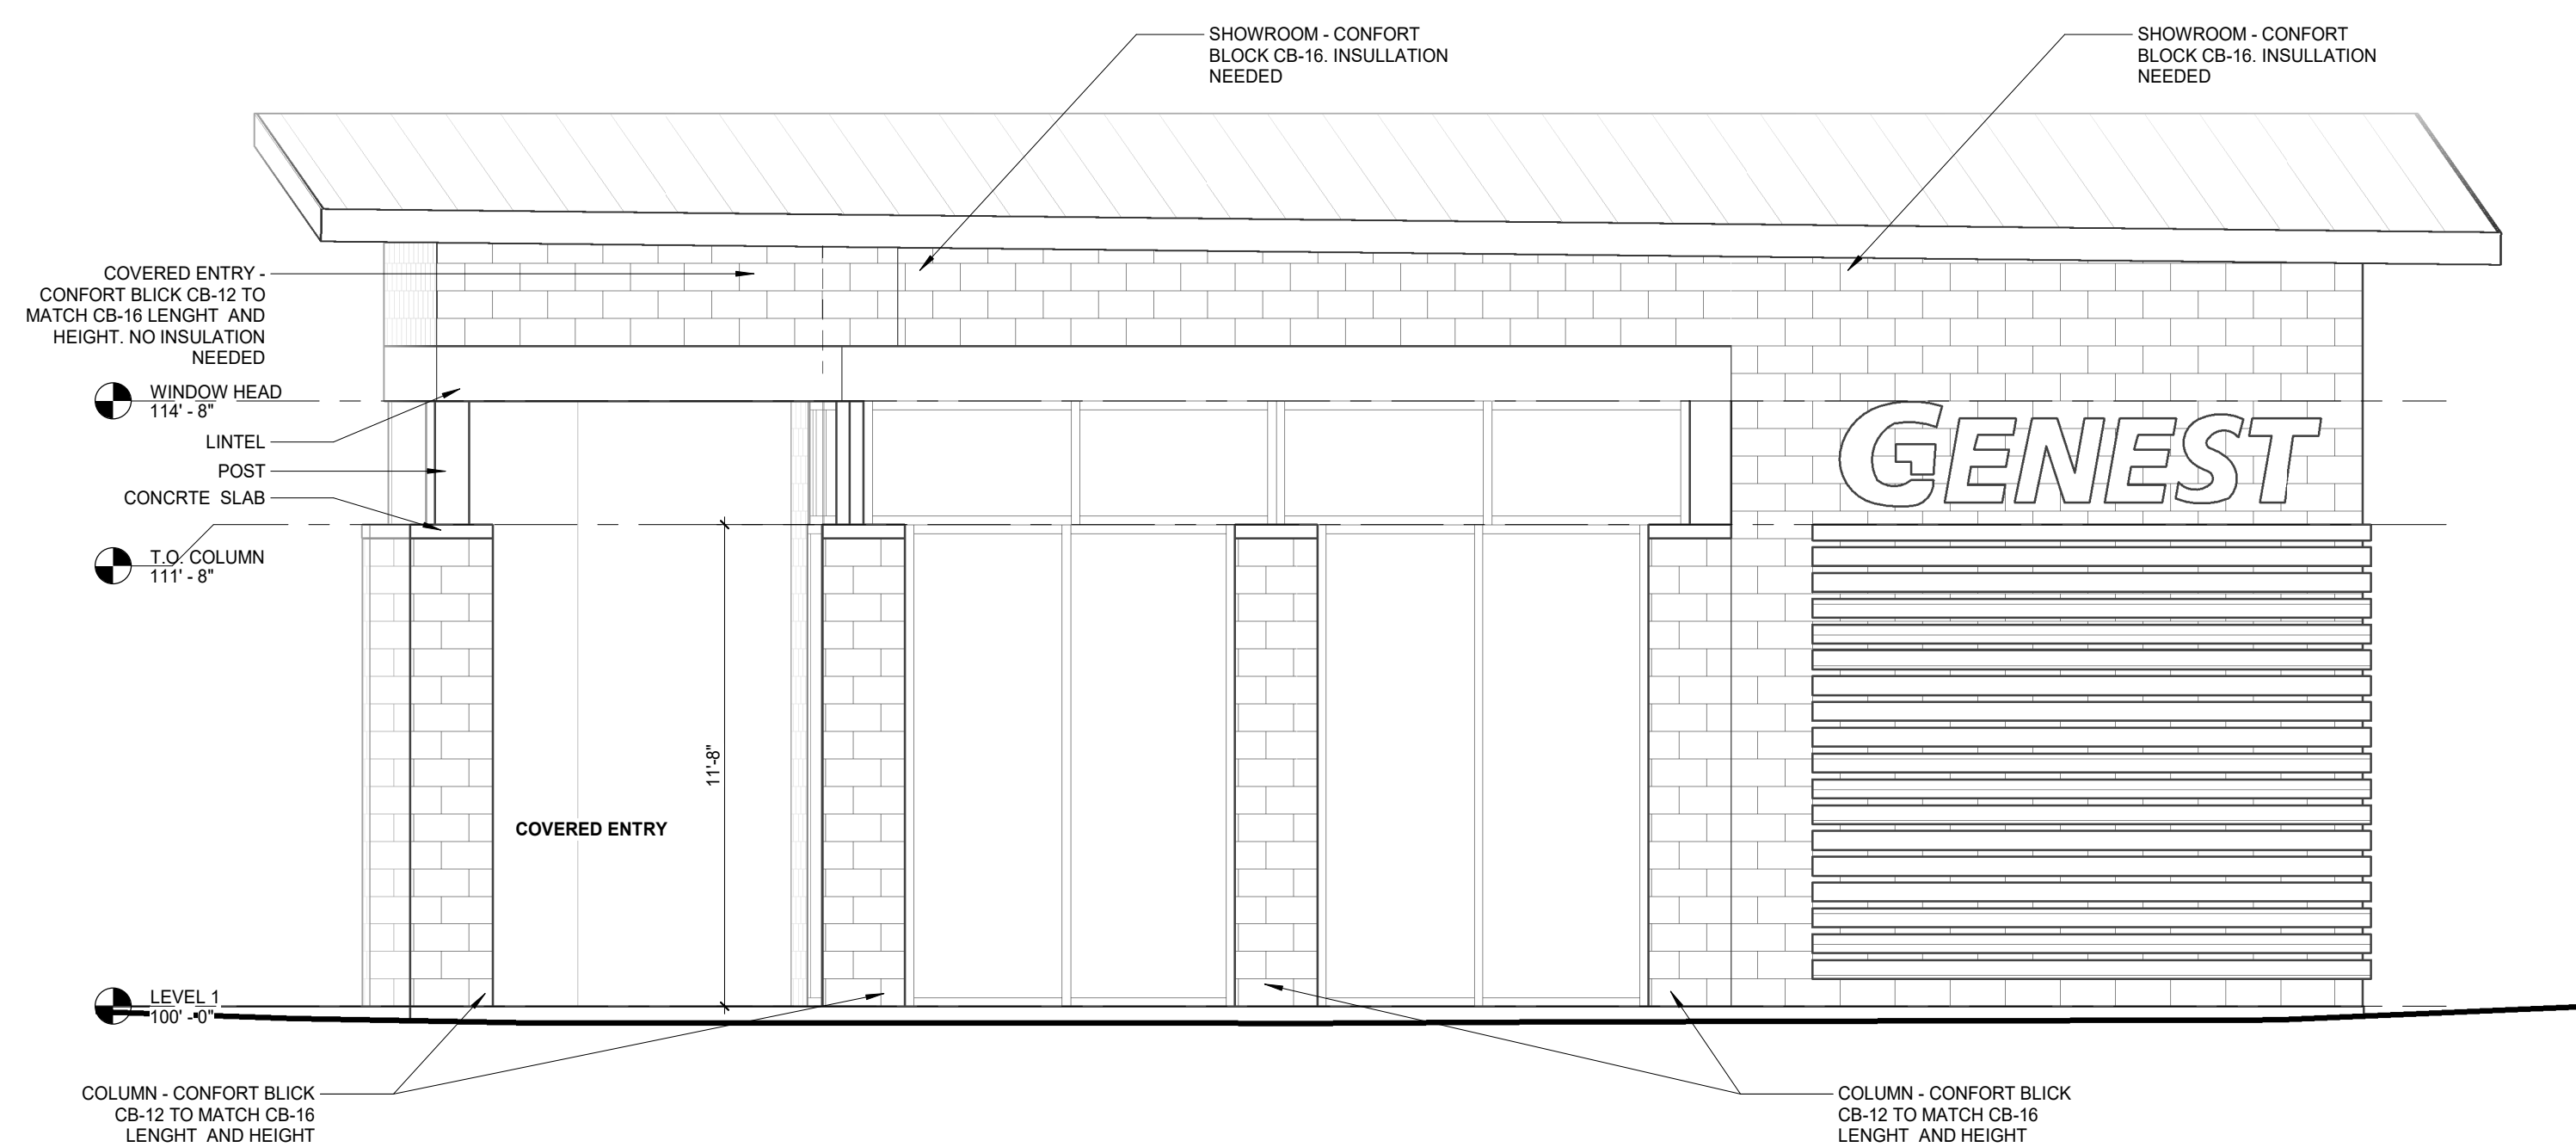


1 EXTERIOR ELEVATION - EAST
1/4" = 1'-0"

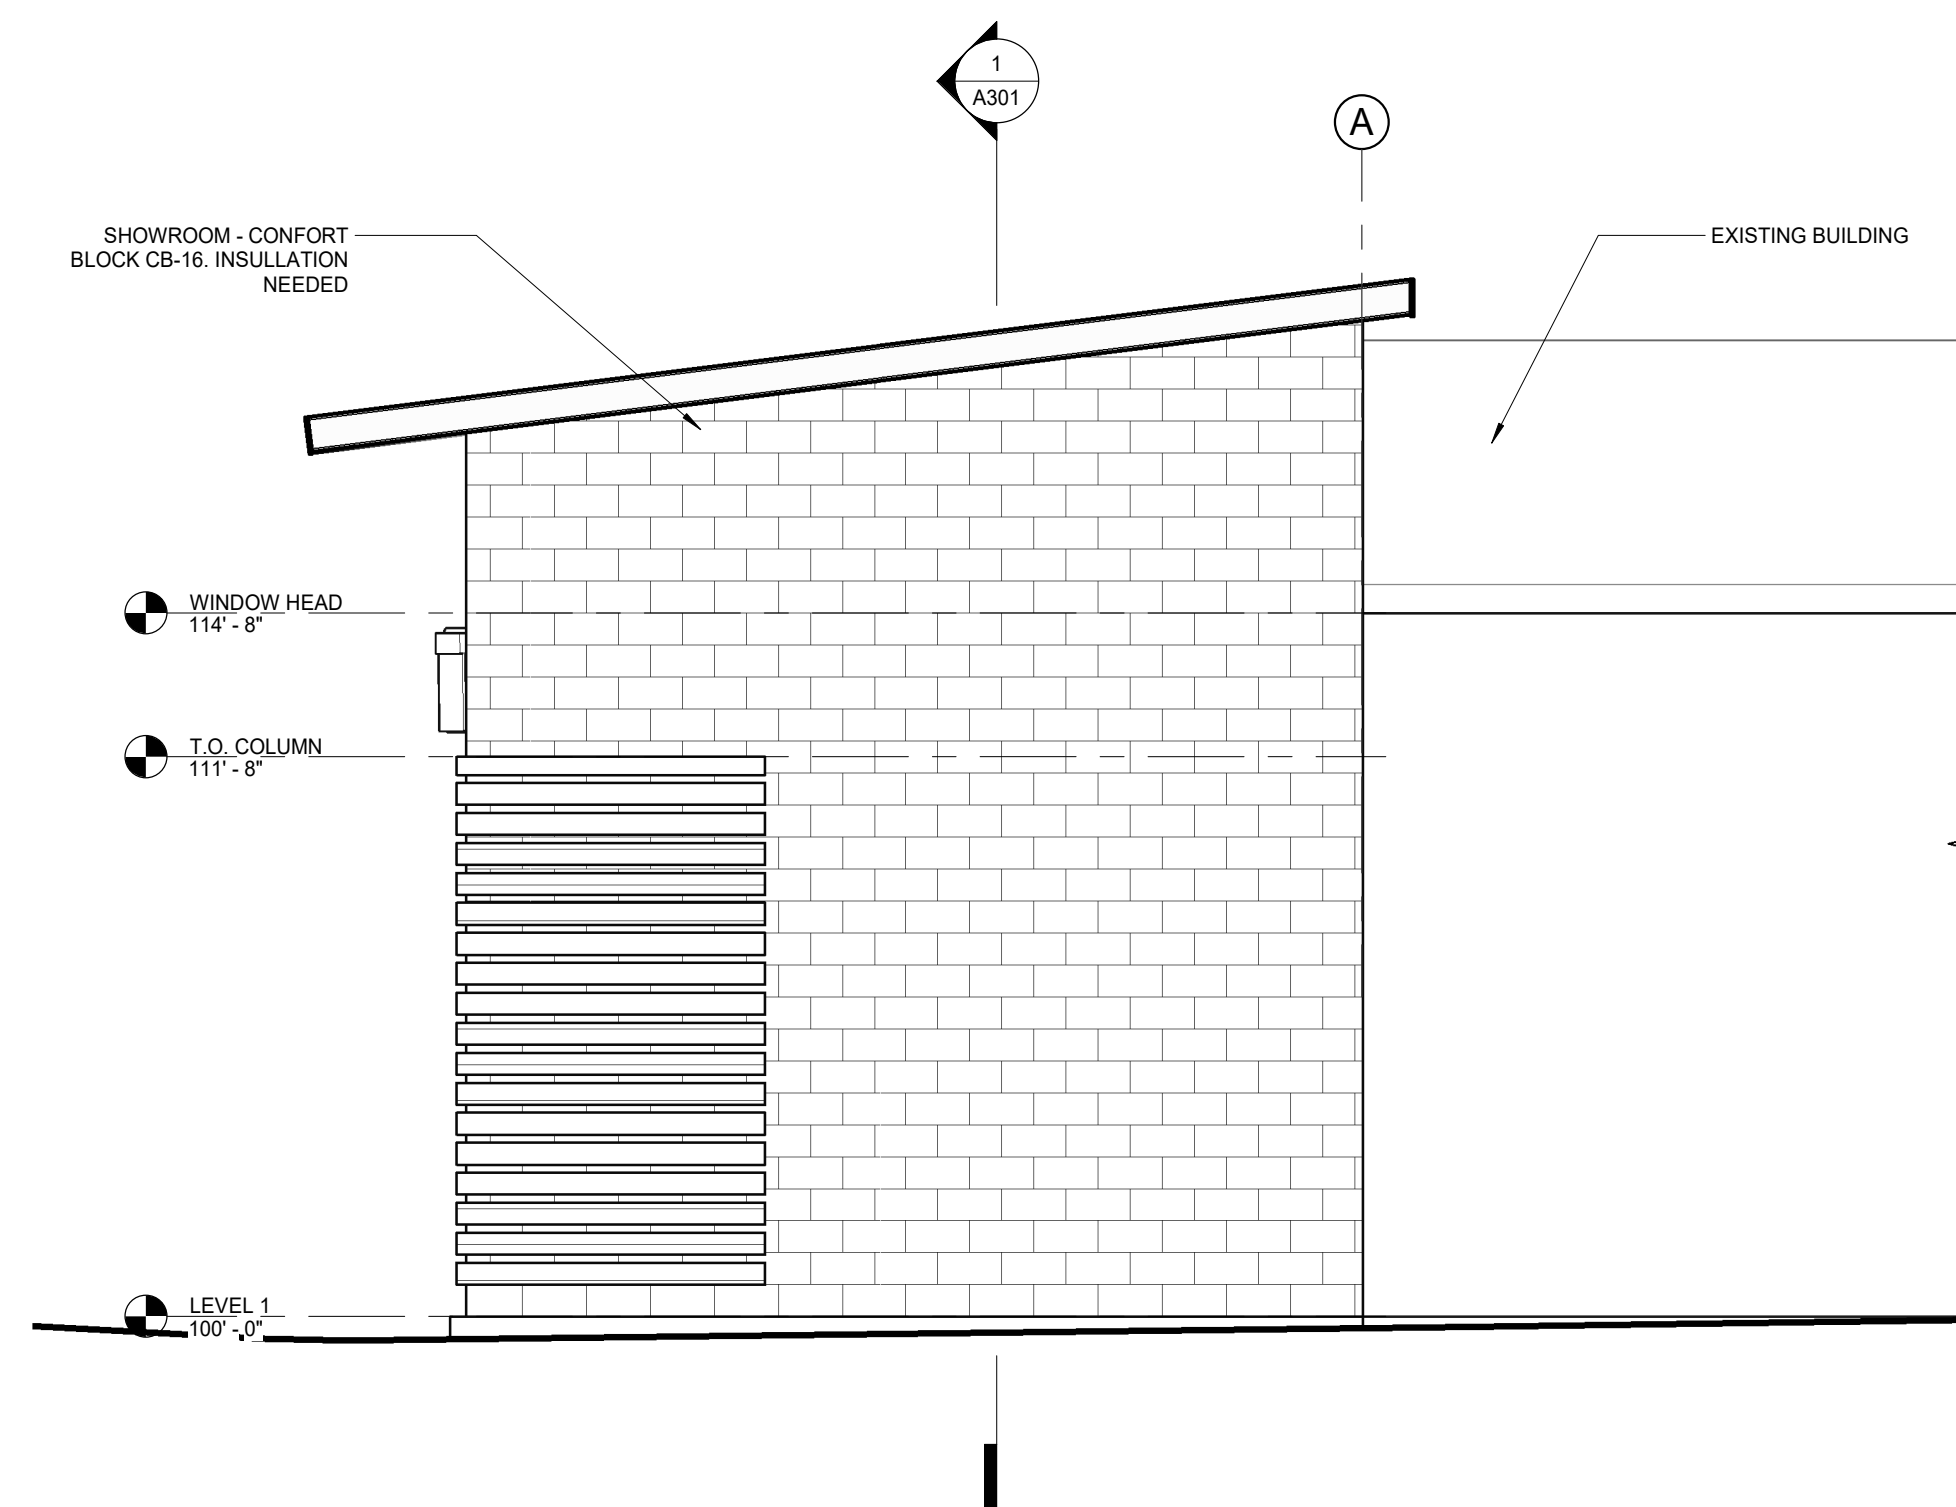

2 EXTERIOR ELEVATION - NORTH
1/4" = 1'-0"

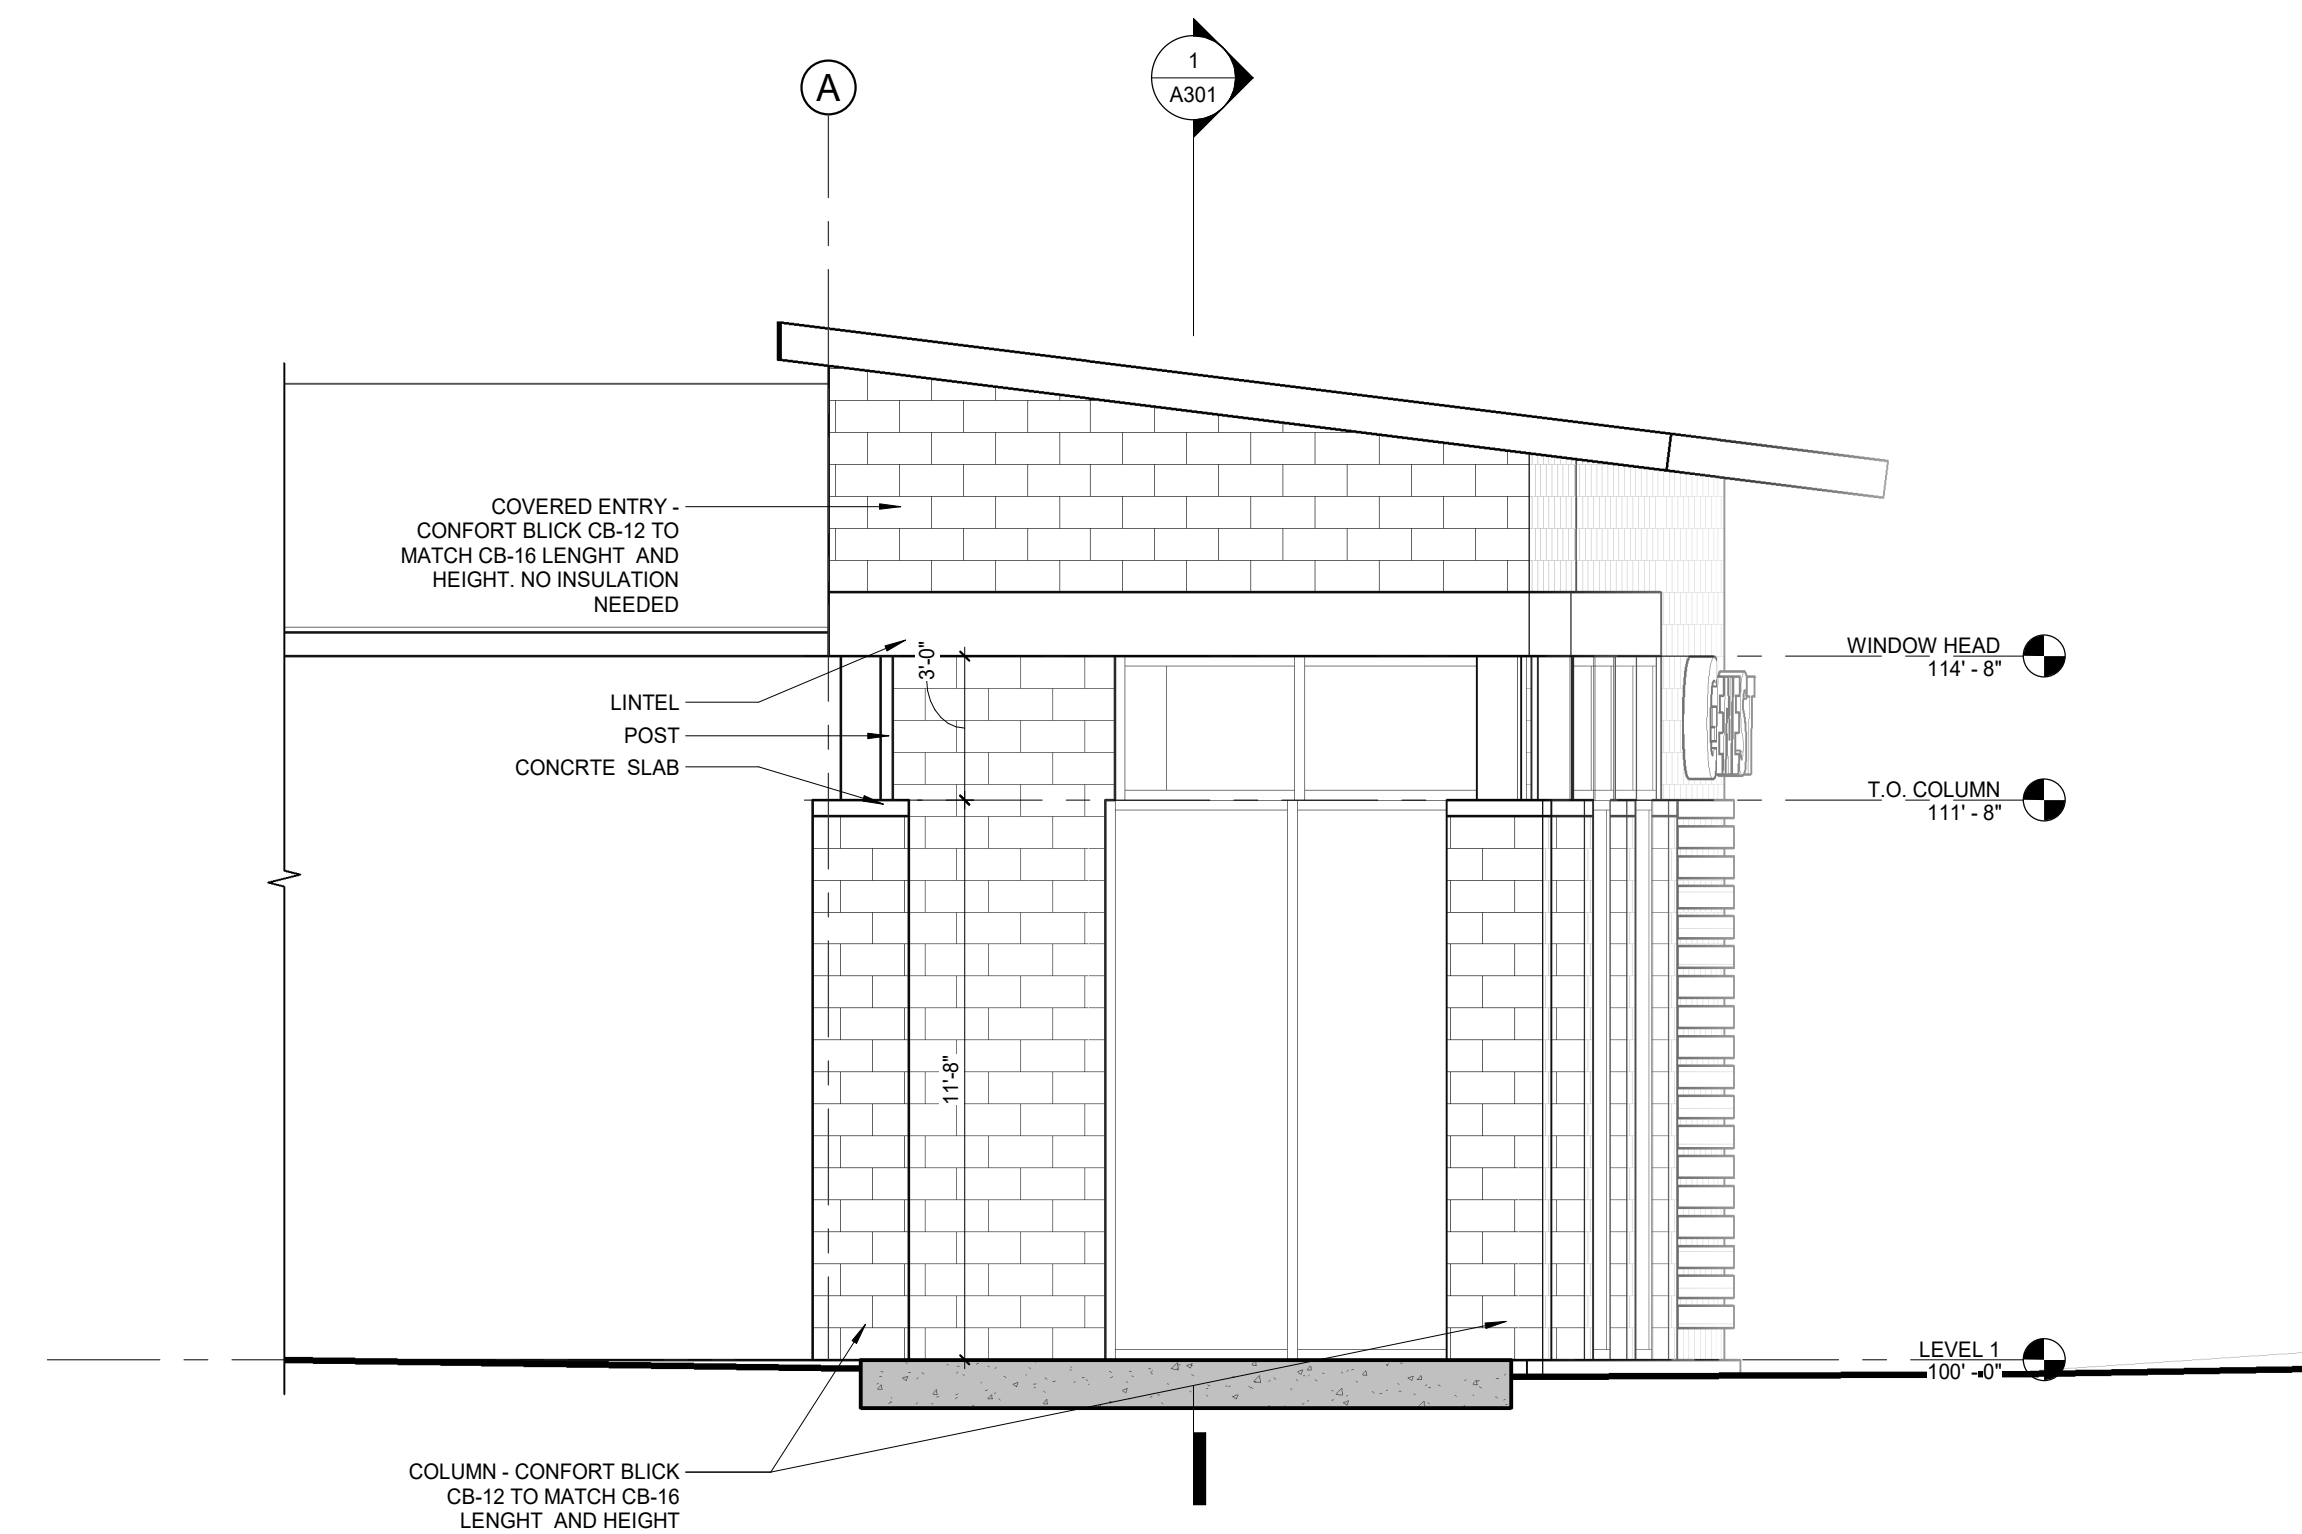

3 EXTERIOR ELEVATION - SOUTH
1/4" = 1'-0"

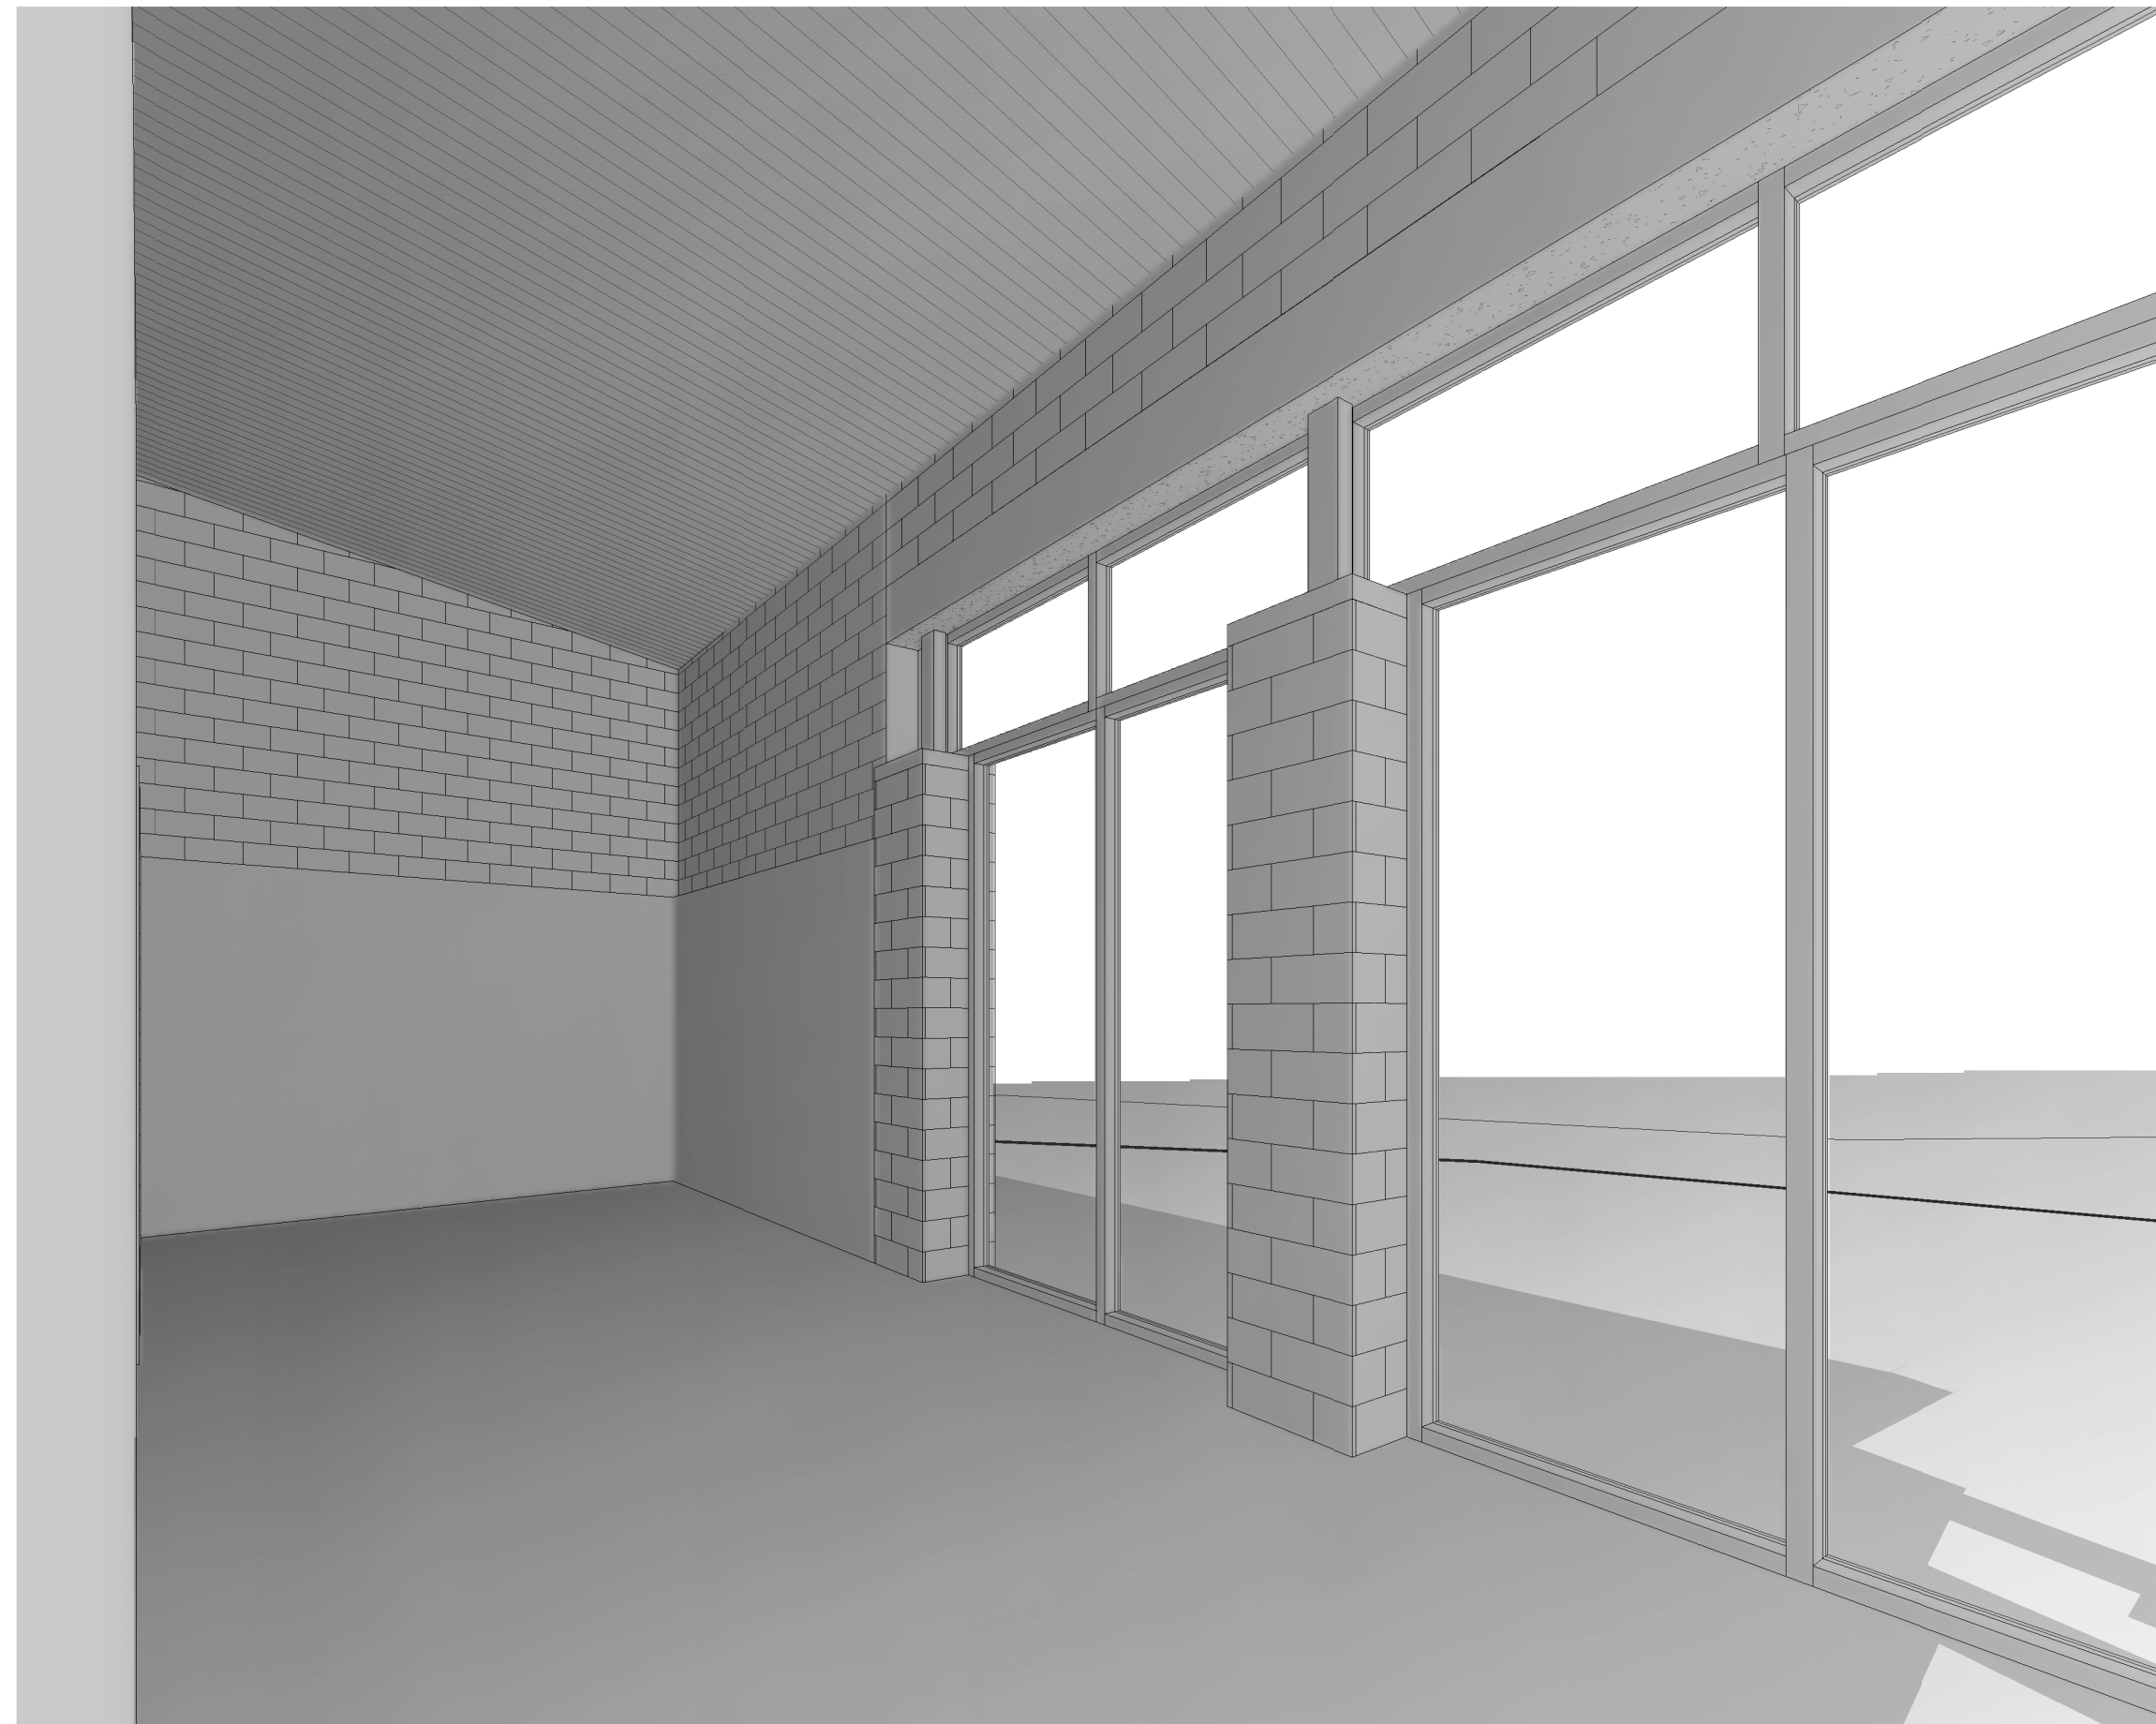

**NOT FOR
CONSTRUCTION**

GENEST
Biddeford, ME

BR|BURN
architecture for life™
28 Maple St. | Suite 202 | Portland, ME 04101 | 207-774-9462

CONSULTANTS:

VISIONS:

[illegible]

	1	2	52
--	---	---	---	---	---	---	---	---	---	----	----	-----	-----	----

[illegible]

DUED: 04-14-2023

PROJECT No: 2301

AWN BY: Author

HECKED BY: Checker

HEET TITLE:

VIEWS

202



**NOT FOR
CONSTRUCTION**

GENEST
Biddeford, ME

BR|BURN
architecture for life™
28 Maple St. | Suite 202 | Portland, ME 04101 | 207-774-8482

CONSULTANTS

REVISIONS:

[illegible]

ISSUED: 04-14-2023

PROJECT No:	2301
-------------	------




DRAWN BY: Author

CHECKED BY: Checker

SHEET TITLE:

RENDERS

A203

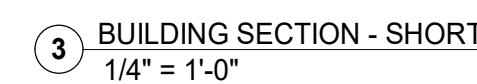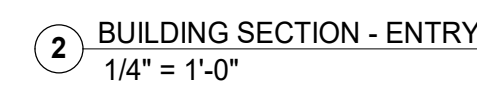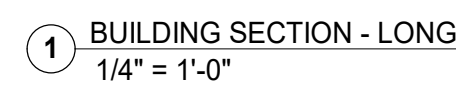

GENEST
Biddeford, ME

BRI
BURN

architecture for life™
28 Maple St. | Suite 202 | Portland, ME 04101 | 207-774-8482

CONSULTANTS:

[illegible]

ISSUED:	04-14-2023
---------	------------

PROJECT No:	2301
-------------	------

DRAWN BY: XXX





CHECKED BY: XXX

SHEET TITLE:
BUILDING
SECTIONS

A301

544 ELM STREET
BIDDEFORD, ME

ENGINEER/SURVEYOR/
LANDSCAPE ARCHITECT:

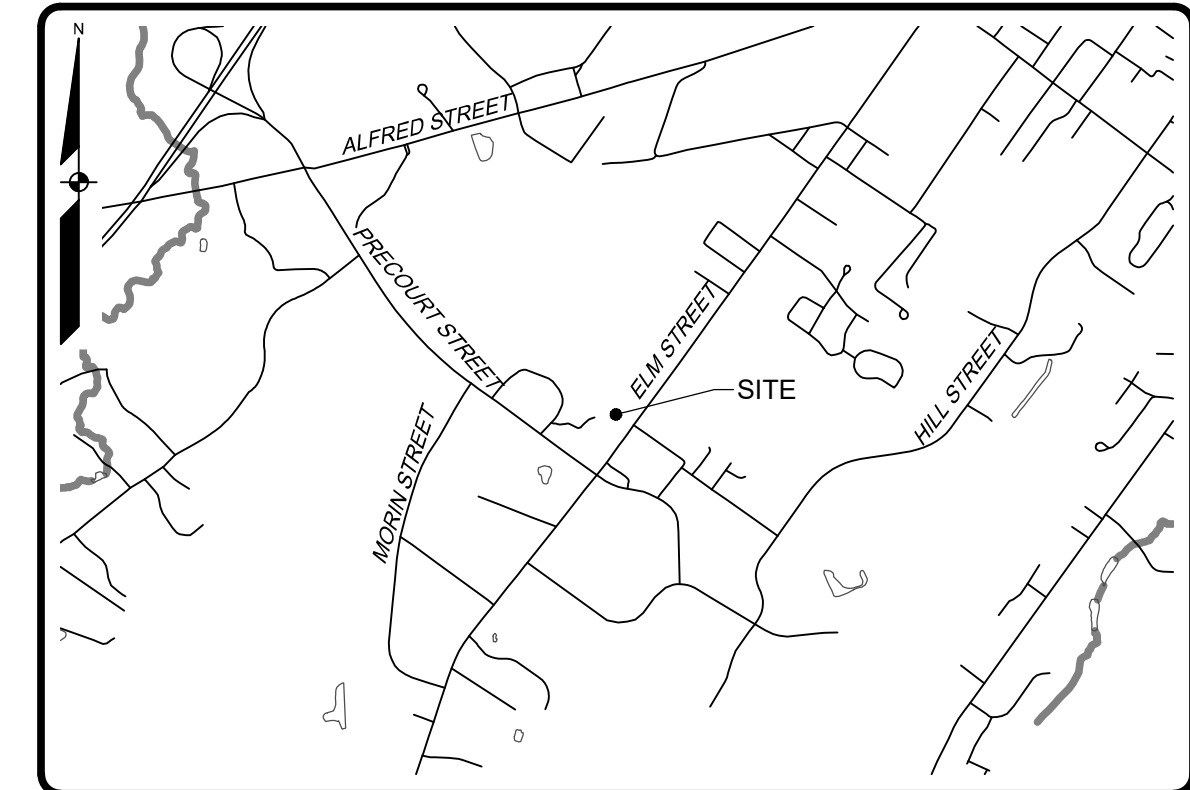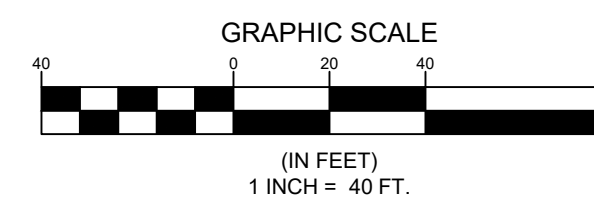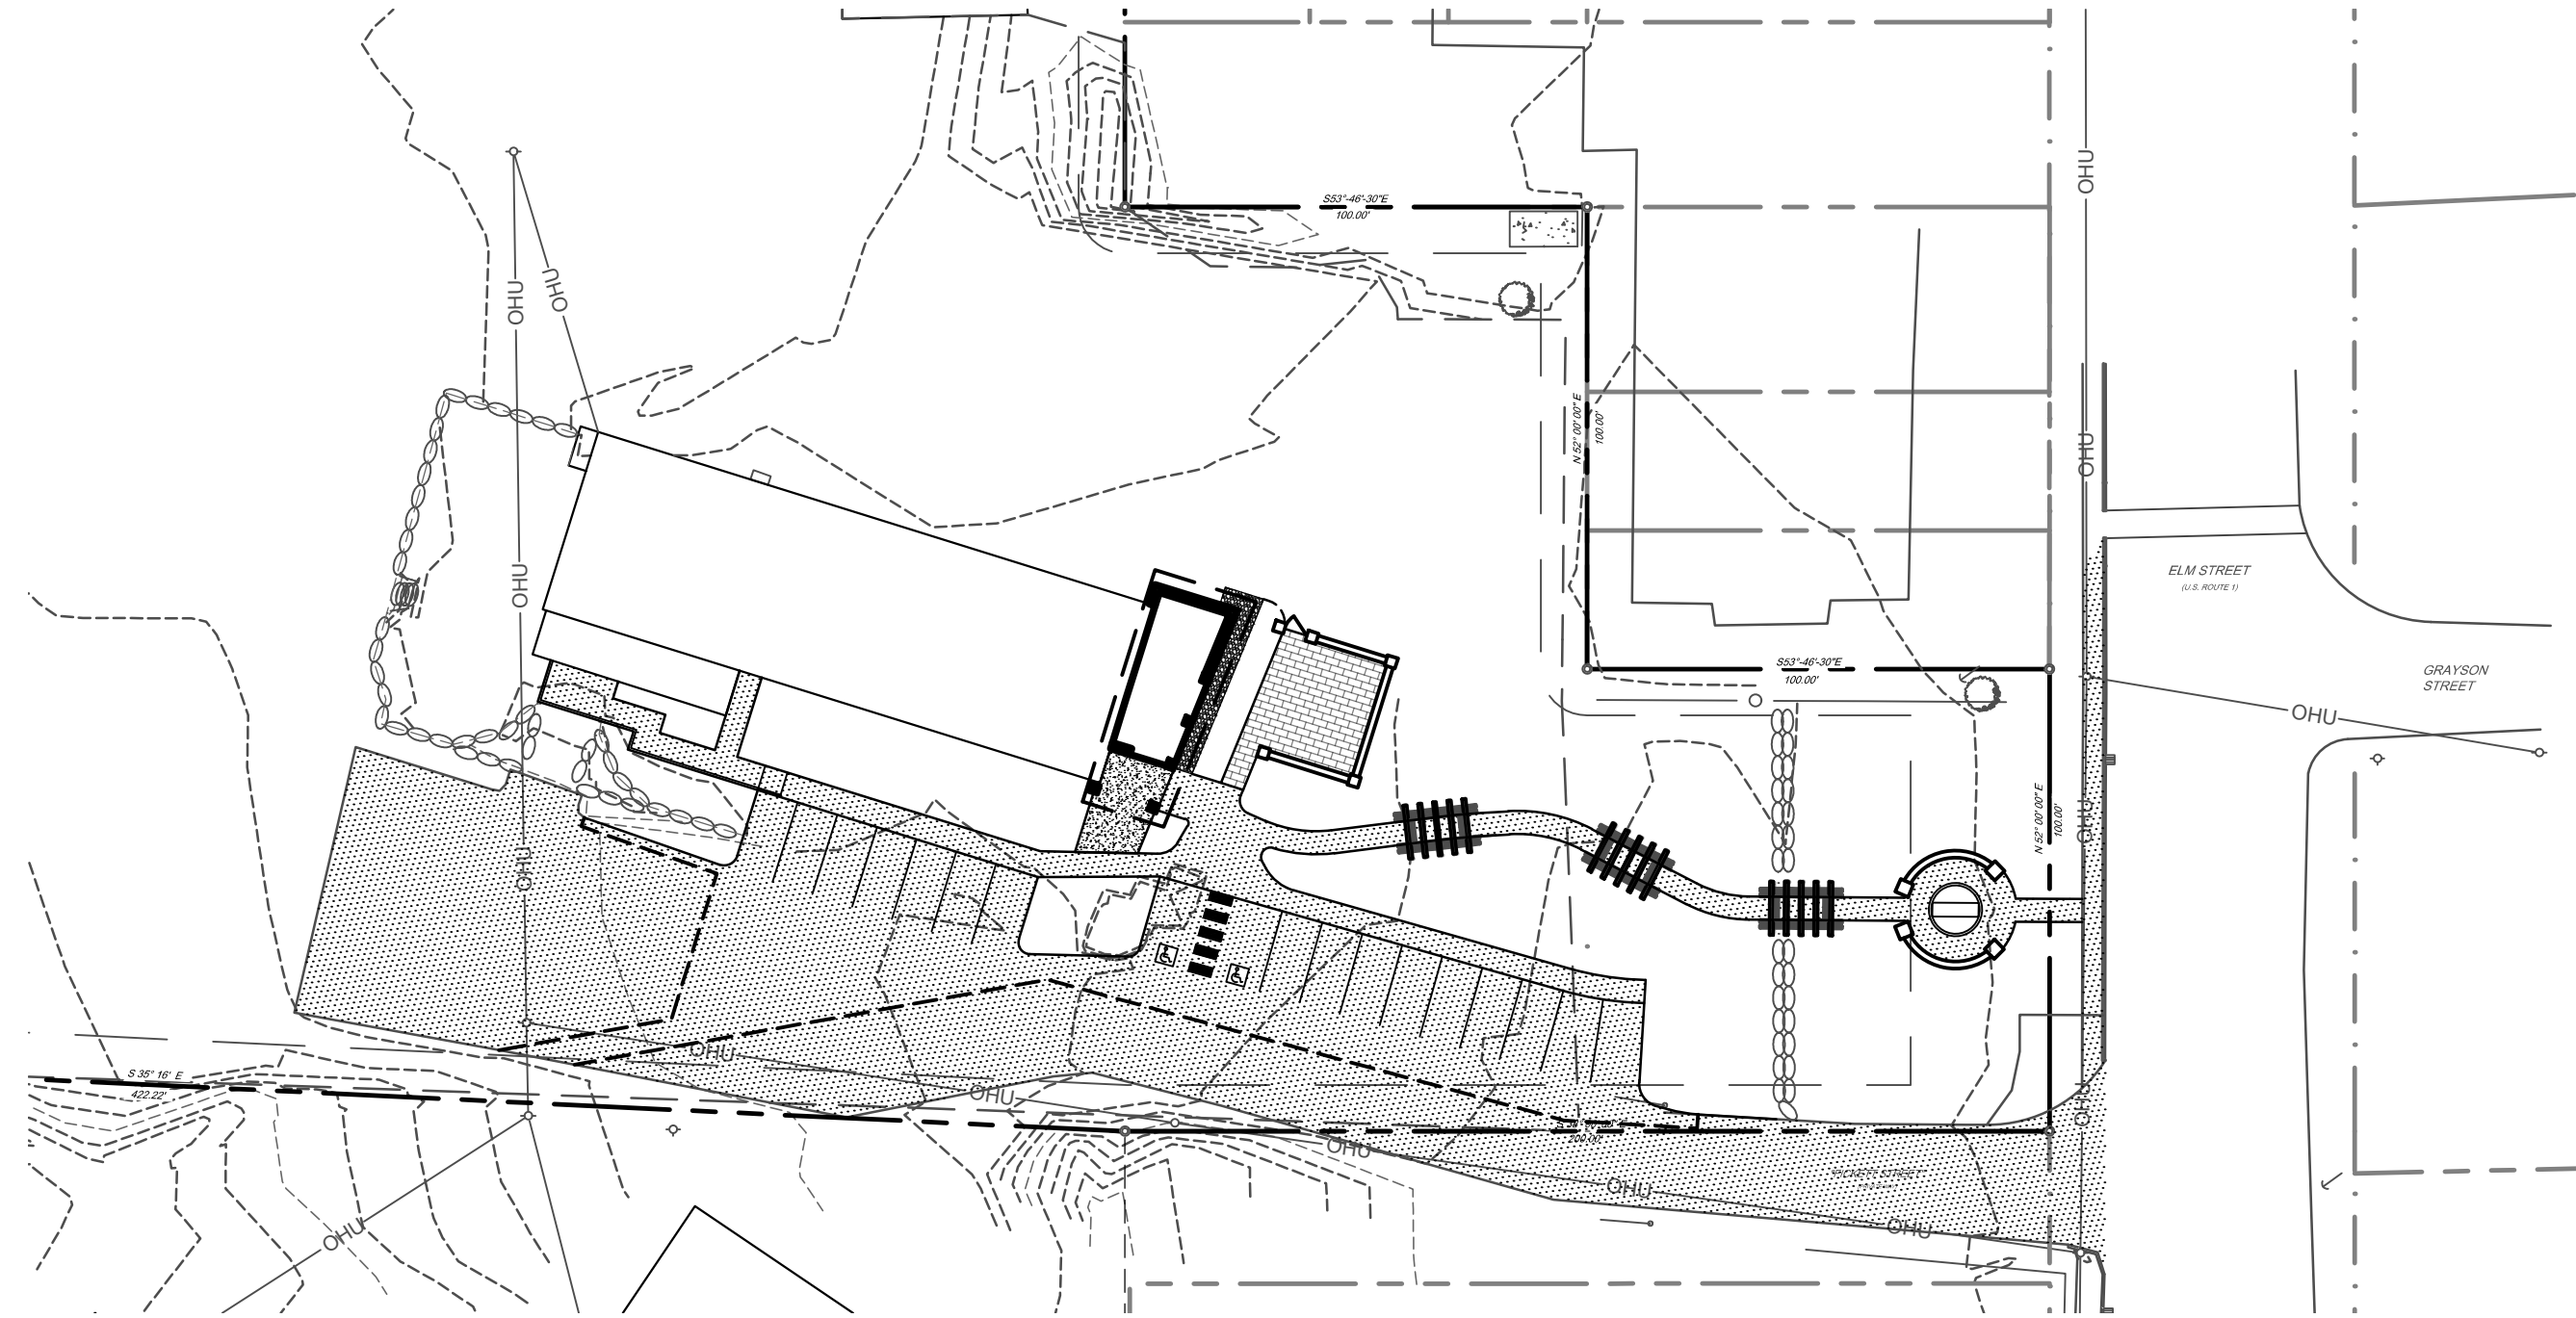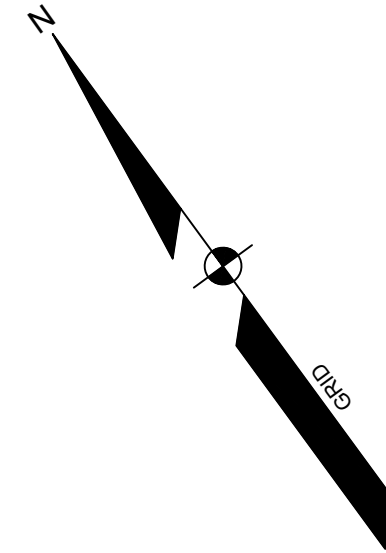

LOCATION MAP

Sheet List Table

SHEET	TITLE
1	COVER
2	NOTES & LEGEND
3	DEMOLITION PLAN
4	SITE PLAN
5	GRADING & UTILITY PLAN
6	LANDSCAPE PLAN
7	EROSION CONTROL NOTES
8	DETAILS
9	DETAILS

PROGRESS
PRINT

[illegible]

COVER
OF:
GENEST CONCRETE IMPROVEMENTS
644 ELM STREET
BIDDEFORD, ME
FOR
GENEST CONCRETE WORKS INC.

DESIGNED	JW
DRAWN	EPP
CHECKED	HA
DATE	01/27/2
SCALE	1" = 4'
PROJECT	2207

SHEET 1 OF 11

EXISTING		PROPOSED
	PROPERTY LINE/R.O.W.	
	ABUTTER LINE/R.O.W.	
	DEED LINE/R.O.W.	
	TIE LINE	
	SETBACK	
	EASEMENT	
	BUFFER	
	FLOODPLAIN	
	FLOODWAY	
	CENTERLINE	
	MONUMENT	
	IRON PIPE/ROD	
	DRILL HOLE	
C1/L1	DEED CALL	
C1/L1	CURVILINE NO.	C1/L1
	SOILS	
-	ZONE LINE	
	ZONE LINE ON PL	
	BENCHMARK	
	SURVEY CONTROL	
	TEST PIT	
	MONITORING WELL	
	BORING	
	BUILDING	
	DECK/STEPS/OVERHANG	
	EDGE WETLAND	
	WETLANDS	
	UPLANDS	
	STREAM	
	LEDGE	
	EDGE PAVEMENT	
	PAVEMENT SAWCUT	
	EDGE CONCRETE	
	PAVEMENT PAINT	
	EDGE GRAVEL	
	CURB LINE	
	EDGE OF WATER	
	TREELINE	
-120 - -118	CONTOURS	-120
X 120.00	SPOT GRADE	+120.00
O	CHAIN LINK FENCE	O
X	BARB WIRE FENCE	X
□	STOCKADE FENCE	□
	GUARD RAIL	T - T
	STONE WALL	
	RETAINING WALL	
	DECIDUOUS TREE	
	CONIFEROUS TREE	
	MULCH LINE	
	BOLLARD	
	SIGN	
	RAILROAD	
G	GAS	G
	GAS GATE VALVE	
	GAS METER	
G	GAS MANHOLE	G
W	WATER	W
	WATER GATE VALVE	
	WATER SHUT OFF	
	HYDRANT	
W	WATER MANHOLE	W
W	WELL	W
S	SANITARY SEWER	S
FM	FORCE MAIN	FM
S	SANITARY MANHOLE	S
SD	STORM DRAIN	SD
UD	UNDER DRAIN	UD
D	DRAINAGE MANHOLE	D
	CATCH BASIN	
CHU	OVERHEAD UTILITY	CHU
UGU	UNDERGROUND UTILITY	UGU
T	TRANSFORMER PAD	T
E	ELECTRICAL MANHOLE	E
	ELECTRIC METER	
H	HVAC UNIT	
T	TELEPHONE MANHOLE	
*	LIGHT POLE	
○	UTILITY POLE	
	GUY WIRE	
	DRAINAGE DITCH	
	EROSION CONTROL BLANKET	
	FILTER BARRIER	
	RIPRAP	
	CHECK DAM	
	INLET PROTECTION	
	BOULDER	
	STREAM	

DEED REFERENCE:
JAMES A. MININI, SR. TO GENEST CONCRETE WORKS, INC. DATED JUNE 20, 2005 AND RECORDED AT THE YORK COUNTY REGISTRY OF DEEDS IN BOOK 14500 PAGE 295.

2. PLAN REFERENCE:
"PLAN SHOWING LAND SURVEY FOR VITO MININI, INC." DATED MAY 11, 1981. SURVEYED BY DOW & COULOMBE, INC. THIS PLAN IS NOT RECORDED.

3. BASIS OF BEARINGS:
BEARINGS SHOWN HEREON ARE GRID NORTH AND REFER TO THE MAINE STATE COORDINATE SYSTEM. WEST ZONE AND WERE DETERMINED UTILIZING A LEICA SYSTEM 1200 "RTK GPS UNIT" (REAL TIME KINEMATIC GLOBAL POSITIONING SYSTEM).

4. LOT INFORMATION:
THIS IS NOT A BOUNDARY SURVEY. NO RESEARCH WAS COMPLETED. LOT LINE INFORMATION SHOWN HEREON WAS TAKEN FROM PLAN REFERENCES ABOVE.

5. CERTIFICATION:
THE WORD "CERTIFY" OR "CERTIFICATION" AS SHOWN AND USED HEREON MEANS AN EXPRESSION OF PROFESSIONAL OPINION REGARDING THE FACTS OF THE SURVEY AND DOES NOT CONSTITUTE A WARRANTY OR GUARANTEE, EXPRESSED OR IMPLIED.

6. UNDERGROUND UTILITIES:
THE LOCATIONS OF UNDERGROUND UTILITIES AS SHOWN HEREON ARE BASED ON ABOVEGROUND STRUCTURES AND RECORD DRAWINGS PROVIDED THE SURVEYOR. LOCATIONS OF UNDERGROUND UTILITIES/STRUCTURES MAY VARY FROM LOCATIONS SHOWN HEREON. ADDITIONAL BURIED UTILITIES/STRUCTURES MAY BE ENCOUNTERED. NO EXCAVATIONS WERE MADE DURING THE PROGRESS OF THIS SURVEY TO LOCATE BURIED UTILITIES/STRUCTURES. BEFORE EXCAVATIONS BEGIN, THE APPROPRIATE OFFICES SHOULD BE CONTACTED FOR VERIFICATION OF UTILITY TYPE AND LOCATIONS.

7. OWNER/APPLICANT:
GENEST CONCRETE WORKS, INC.
36 WILSON STREET
P.O. BOX 151
SANDFORD, ME 04073

8. TOPOGRAPHIC INFORMATION:
TOPOGRAPHIC INFORMATION SHOWN HEREON WAS THE RESULT OF AN "ON THE GROUND SURVEY" PERFORMED BY CORNER POST LAND SURVEYING, INC. ELEVATIONS SHOWN HEREON REFER TO NAVD 88.

9. ZONING INFORMATION:
B-2 HIGHWAY BUSINESS:
MINIMUM LOT SIZE WATER NO SEWER: 20,000 SQUARE FEET
MINIMUM FRONTAGE WATER OR SEWER: 150 FEET
MINIMUM SETBACK:
FROM MAJOR RIGHT OF WAY: 30 FEET
SIDE: 10 FEET
REAR: 10 FEET
MAXIMUM HEIGHT: 3 STORIES / 35 FEET
* SEE ORDINANCE FOR MORE SPECIFIC INFORMATION AND CONFIRM WITH A TOWN OFFICIAL.

10. SOIL INFORMATION
SOILS INFORMATION SHOWN HEREON WAS TAKEN FROM "SOIL SURVEY OF YORK COUNTY MAINE" PREPARED BY THE UNITED STATES DEPARTMENT OF AGRICULTURE. SOIL CONSERVATION SERVICE IN COOPERATION WITH THE MAINE AGRICULTURAL EXPERIMENT STATION AND THE MAINE SOIL AND WATER CONSERVATION COMMISSION AND WAS DOWNLOADED FROM THE MAINE STATE GIS WEB SITE AT URL: HTTP://APOLLO.GIS.STATE.ME.US/

11. ALL WORK SHALL CONFORM TO THE APPLICABLE CODES AND ORDINANCES.

12. CONTRACTOR SHALL VISIT THE SITE AND FAMILIARIZE HIM OR HERSELF WITH ALL CONDITIONS AFFECTING THE PROPOSED WORK AND SHALL MAKE PROVISIONS AS TO THE COST THEREOF. CONTRACTOR SHALL BE RESPONSIBLE FOR FAMILIARIZING HIM OR HERSELF WITH ALL CONTRACT DOCUMENTS, FIELD CONDITIONS AND DIMENSIONS AND CONFIRMING THAT THE WORK MAY BE ACCOMPLISHED AS SHOWN PRIOR TO PROCEEDING WITH CONSTRUCTION. ANY DISCREPANCIES SHOULD BE BROUGHT TO THE ATTENTION OF THE ENGINEER PRIOR TO THE COMMENCEMENT OF WORK.

13. CONTRACTOR SHALL NOTIFY ENGINEER OF ALL PRODUCTS OR ITEMS NOTED AS "EXISTING" WHICH ARE NOT FOUND IN THE FIELD.

14. PROVIDE ALL EQUIPMENT AND MATERIALS IN ACCORDANCE WITH MANUFACTURER'S RECOMMENDATIONS AND OWNER'S REQUIREMENTS UNLESS SPECIFICALLY OTHERWISE INDICATED OR WHERE LOCAL CODES OR REGULATIONS TAKE PRECEDENCE.

15. CONTRACTOR SHALL VERIFY ALL DIMENSIONS AND CONDITIONS IN THE FIELD PRIOR TO FABRICATION AND ERECTION OF ANY MATERIAL. ANY UNUSUAL CONDITIONS SHALL BE REPORTED TO THE ATTENTION OF THE ENGINEER.

16. CONTRACTOR SHALL CLEAN AND REMOVE DEBRIS AND SEDIMENT DEPOSITED ON PUBLIC STREETS, SIDEWALKS, ADJACENT AREAS, OR OTHER PUBLIC WAYS DUE TO CONSTRUCTION.

17. CONTRACTOR SHALL INCORPORATE PROVISIONS AS NECESSARY IN CONSTRUCTION TO PROTECT EXISTING STRUCTURES, PHYSICAL FEATURES, AND MAINTAIN SITE STABILITY DURING CONSTRUCTION. CONTRACTOR SHALL RESTORE ALL AREAS TO ORIGINAL CONDITION AND AS DIRECTED BY DESIGN DRAWINGS.

18. SITE CONTRACTOR SHALL OBTAIN ALL REQUIRED PERMITS PRIOR TO CONSTRUCTION.

19. ALL PAVEMENT MARKINGS AND DIRECTIONAL SIGNAGE SHOWN ON THE PLAN SHALL CONFORM TO THE MANUAL OF UNIFORM TRAFFIC CONTROL DEVICES (MUTCD) STANDARDS.

20. ALL PAVEMENT JOINTS SHALL BE SAWCUT PRIOR TO PAVING TO PROVIDE A DURABLE AND UNIFORM JOINT.

21. NO HOLES, TRENCHES OR STRUCTURES SHALL BE LEFT OPEN OVERNIGHT IN ANY EXCAVATION ACCESSIBLE TO THE PUBLIC OR IN PUBLIC RIGHTS-OF-WAY.

22. IMMEDIATELY UPON COMPLETION OF CUTS/FILLS, THE CONTRACTOR SHALL STABILIZE DISTURBED AREAS IN ACCORDANCE WITH EROSION CONTROL NOTES AND AS SPECIFIED ON PLANS.

23. THE CONTRACTOR SHALL BE FULLY AND SOLELY RESPONSIBLE FOR THE REMOVAL, REPLACEMENT AND RECTIFICATION OF ALL DAMAGED AND DEFECTIVE MATERIAL AND WORKMANSHIP IN CONNECTION WITH THE CONTRACT WORK. THE CONTRACTOR SHALL REPLACE OR REPAIR AS DIRECTED BY THE OWNER ALL SUCH DAMAGED OR DEFECTIVE MATERIALS WHICH APPEAR WITHIN A PERIOD OF ONE YEAR FROM THE DATE OF SUBSTANTIAL COMPLETION.

24. ALL WORK PERFORMED BY THE GENERAL CONTRACTOR AND/OR TRADE SUBCONTRACTOR SHALL CONFORM TO THE REQUIREMENTS OF LOCAL, STATE OR FEDERAL LAWS, AS WELL AS ANY OTHER GOVERNING REQUIREMENTS, WHETHER OR NOT SPECIFIED ON THE DRAWINGS.

25. WHERE THE TERMS "APPROVED EQUAL", "OTHER APPROVED", "EQUAL TO", "ACCEPTABLE", OR OTHER GENERAL QUALIFYING TERMS ARE USED IN THESE NOTES, IT SHALL BE UNDERSTOOD THAT REFERENCE IS MADE TO THE RULING AND JUDGEMENT OF SEBAGO TECHNICS, INC.

26. THE CONTRACTOR SHALL PROVIDE ALL NECESSARY PROTECTION FOR THE WORK UNTIL TURNED OVER TO THE OWNER.

27. THE CONTRACTOR SHALL MAINTAIN A CURRENT AND COMPLETE SET OF CONSTRUCTION DRAWINGS ON SITE DURING ALL PHASES OF CONSTRUCTION FOR USE OF ALL TRADES.

28. THE CONTRACTOR SHALL TAKE FULL RESPONSIBILITY FOR ANY CHANGES AND DEVIATION OF APPROVED PLANS NOT AUTHORIZED BY THE ARCHITECT/ENGINEER AND/OR CLIENT/OWNER.

29. DETAILS ARE INTENDED TO SHOW END RESULT OF DESIGN. ANY MODIFICATION TO SUIT FIELD DIMENSION AND CONDITION SHALL BE SUBMITTED TO THE ENGINEER FOR REVIEW AND APPROVAL PRIOR TO ANY WORK.

30. BEFORE THE FINAL ACCEPTANCE OF THE PROJECT, THE CONTRACTOR SHALL REMOVE ALL EQUIPMENT AND MATERIALS, REPAIR OR REPLACE PRIVATE OR PUBLIC PROPERTY WHICH MAY HAVE BEEN DAMAGED OR DESTROYED DURING CONSTRUCTION, CLEAN THE AREAS WITHIN AND ADJACENT TO THE PROJECT WHICH HAVE BEEN OBSTRUCTED BY HIS/HER OPERATIONS, AND LEAVE THE PROJECT AREA NEAT AND PRESENTABLE.

31. THE CONTRACTOR SHALL BE RESPONSIBLE FOR MAINTAINING FLOW THROUGH THE EXISTING CLOSED STORM DRAINAGE SYSTEM DURING CONSTRUCTION AND SHALL SUBMIT A WORK PLAN FOR APPROVAL BY THE DESIGN ENGINEER.

1. PROTECT EXISTING BOUNDARY LINE MONUMENTATION. IF DISTURBED, EXISTING MONUMENTATION TO BE RESET BY A PROFESSIONAL LAND SURVEYOR.
2. EXISTING SEWER AND STORM DRAINAGE INFRASTRUCTURE TO REMAIN ACTIVE DURING CONSTRUCTION AND UPON COMPLETION OF PROJECT. DEMOLITION/CONSTRUCTION ACTIVITIES SHALL NOT INTERFERE OR IMPEDE EXISTING FLOWS. CONTRACTOR SHALL PROVIDE BYPASS PUMPING AS REQUIRED DURING SEWER AND STORM DEMOLITION AND NEW CONSTRUCTION. DAMAGE TO EXISTING SEWER INFRASTRUCTURE SHALL BE REPAIRED BY CONTRACTOR AT THEIR EXPENSE.
3. DEMOLITION SHOWN IS FOR MAJOR SITE ELEMENTS TO BE DEMOLISHED. OTHER MINOR DEMOLITION MAY BE REQUIRED AS PART OF CONSTRUCTION AND SHALL BE CONSIDERED INCIDENTAL TO THE COST OF CONSTRUCTION. COORDINATE ALL DEMOLITION WORK WITH SITE AND BUILDING DRAWINGS.
4. PRIOR TO ANY DEMOLITION, THE CONTRACTOR SHALL SUBMIT A SEQUENCE OF DEMOLITION PLANS TO THE OWNER. THIS PLAN SHALL DEPICT LOCATIONS OF PROPOSED TERMINATIONS AND ANY TEMPORARY SERVICES THAT WILL BE NEEDED.
5. CONTRACTOR REQUIRED TO CONFIRM/MAINTAIN BENCHMARKS, IF IMPACTED CONTRACTOR IS RESPONSIBLE FOR NOTIFICATION/RELOCATION AND COORDINATION WITH PROJECT TEAM.



1. SIDESLOPES SHALL NOT BE STEEPER THAN 3:1 (H:V) EXCEPT AS OTHERWISE IDENTIFIED ON THIS PLAN. ALL SIDESLOPES STEEPER THAN 3:1 (H:V) SHALL BE LINED WITH EROSION CONTROL BLANKET, OR ADDITIONAL MEASURES AS INDICATED.
2. ALL SEDIMENT AND EROSION CONTROL MEASURES SHALL BE INSTALLED IN ACCORDANCE WITH "MAINE EROSION AND SEDIMENT CONTROL BMP'S" MANUAL PUBLISHED BY BUREAU OF LAND AND WATER QUALITY MAINE DEPARTMENT OF ENVIRONMENTAL PROTECTION, LATEST EDITION. IT SHALL BE THE RESPONSIBILITY OF THE CONTRACTOR TO POSSESS A COPY OF THE EROSION CONTROL PLAN AT ALL TIMES.
3. ALL AREAS DISTURBED DURING CONSTRUCTION AND NOT RESTORED WITH IMPERVIOUS SURFACES (BUILDINGS, PAVEMENTS, WALKS, ETC.) SHALL RECEIVE LOAM AND SEED PER DETAIL.

1. PROVIDE EROSION CONTROL MEASURES PRIOR TO SITE DISTURBANCE.
2. GRADING AND CLEARING LIMITS SHALL NOT ENCROACH ON ADJACENT PROPERTIES UNLESS NOTED OTHERWISE ON THE PLANS.
3. OPEN AREAS SHALL BE LIMITED TO AREAS BEING WORKED IN. THE AREA STRIPPED OF EXISTING VEGETATION AT ANY GIVEN TIME SHALL BE MINIMIZED AND BE PHASED WHERE PRACTICAL, SO THAT AREAS ARE REVEGETATED AND PERMANENTLY STABILIZED BEFORE ADDITIONAL AREAS ARE STRIPPED OF EXISTING VEGETATION. STABILIZE CONSTRUCTION AREAS BY USE OF RIPRAP, SEED, MULCH, OR OTHER GROUND COVER WITHIN ONE WEEK FROM THE TIME IT WAS ACTIVELY WORKED. SURFACES SHALL BE STABILIZED PRIOR TO DRAINAGE STORMWATER RUNOFF TOWARD STORMWATER BMPs. PLEASE REFER TO DRAINING PLANS FOR WATERSHED AREAS.

1. PLANT QUANTITIES SHOWN ON PLANT LISTS ARE FOR CONVENIENCE TO THE CONTRACTOR ONLY. THE CONTRACTOR IS RESPONSIBLE FOR ALL PLANT MATERIAL INSTALLATION AS SHOWN ON PLANS.
2. SIZE AND GRADING STANDARDS OF PLANT MATERIALS SHALL CONFORM TO THE LATEST EDITION OF "U.S.A. STANDARD FOR NURSERY STOCK," BY THE AMERICAN ASSOCIATION OF NURSERYMEN INC.
3. ALL PLANT MATERIAL SHALL BE FREE FROM INSECTS AND DISEASE.
4. ALL PLANTING SHALL BE DONE IN ACCORDANCE WITH ACCEPTABLE HORTICULTURAL PRACTICES. THIS IS TO INCLUDE PROPER PLANTING MIX, PLANT BED AND TREE PIT PREPARATION, PRUNING, STAKING, SUPPLYING, WRAPPING, SPRAYING, FERTILIZATION, PLANTING AND ADEQUATE MAINTENANCE UNTIL ACCEPTANCE BY THE OWNER.
5. PLANT MATERIAL SHALL BE GUARANTEED FOR A PERIOD OF ONE YEAR BY THE CONTRACTOR AND A PERIOD OF TWO YEARS THEREAFTER BY THE OWNER FROM DATE OF INSTALLATION. DURING THE ONE YEAR GUARANTEE PERIOD, DEAD PLANT MATERIAL SHALL BE REPLACED AT NO COST TO THE OWNER. AT THE END OF THE ONE YEAR PERIOD, THE CONTRACTOR SHALL OBTAIN FINAL ACCEPTANCE FROM THE OWNER.
6. ALL GRASS, OTHER VEGETATION AND DEBRIS SHALL BE REMOVED FROM ALL PLANTING AREAS PRIOR TO PLANTING.
7. EXISTING TREES TO BE PRESERVED WILL BE PROTECTED DURING CONSTRUCTION AND SHALL BE THE RESPONSIBILITY OF THE GENERAL CONTRACTOR.
8. THE LANDSCAPE CONTRACTOR IS ADVISED OF THE PRESENCE OF THE UNDERGROUND UTILITIES. HE SHALL VERIFY THE EXISTENCE AND LOCATION OF SAME BEFORE COMMENCING AND DURING OPERATIONS. THE LANDSCAPE CONTRACTOR SHALL REPAIR OR REPLACE UTILITIES, PAVING, WALKS, CURBING, ETC. DAMAGED IN PERFORMANCE OF THIS JOB AT NO ADDITIONAL COST TO THE OWNER.
9. ALL SHRUB BEDS SHALL BE MULCHED WITH 3" CLEAN SHREDDED DARK BROWN BARK MULCH.

1. UTILITY INFORMATION DEPICTED HEREON IS COMPILED USING PHYSICAL EVIDENCE LOCATED IN THE FIELD. UTILITIES DEPICTED HEREON MAY NOT NECESSARILY REPRESENT ALL EXISTING UTILITIES. CONTRACTORS AND/OR DESIGNERS NEED TO CONTACT DIG-SAFE SYSTEMS, INC. (1-888-DIG-SAFE) AND FIELD VERIFY EXISTING UTILITIES PRIOR TO CONSTRUCTION AND/OR EXCAVATION. PROTECT EXISTING ON-SITE SEWER PIPE AND ADJUST MANHOLE RIMS TO GRADE WHERE APPLICABLE.
2. COORDINATE ALL UTILITY LOCATIONS AND INVERTS AT BUILDING WITH ARCHITECTURAL, STRUCTURAL AND PLUMBING DRAWINGS.
3. THE CONTRACTOR SHALL NOTIFY THE ENGINEER OF ANY GRADE CHANGES THAT WILL IMPACT STORM DRAINAGE INFRASTRUCTURE OR OTHER UTILITIES.
4. UTILITIES WITHIN 5 FEET FROM FACE OF BUILDING ARE COORDINATED ON RELEVANT M.E.P. DRAWINGS. CONTRACTOR SHALL COORDINATE INVERTS, CONNECTIONS AND MATERIALS WITH ALL DRAWINGS.
5. THE CONTRACTOR IS HEREBY CAUTIONED THAT ALL SITE FEATURES SHOWN HEREON ARE BASED ON FIELD OBSERVATIONS BY THE SURVEYOR AND BY INFORMATION PROVIDED BY UTILITY COMPANIES. THE INFORMATION IS NOT TO BE RELIED ON AS BEING EXACT OR COMPLETE. THE CONTRACTOR SHALL PROTECT AS BUILT (811) AT LEAST THREE (3) BUT NOT MORE THAN THIRTY (30) DAYS PRIOR TO COMMENCEMENT OF EXCAVATION OR DEMOLITION TO VERIFY HORIZONTAL AND VERTICAL LOCATION OF ALL UTILITIES.
6. CONTRACTOR SHALL BE AWARE THAT DIG SAFE ONLY NOTIFIES ITS "MEMBER" UTILITIES ABOUT THE DIG. WHEN NOTIFIED, DIG SAFE WILL ADVISE CONTRACTOR OF MEMBER UTILITIES IN THE AREA. CONTRACTOR IS RESPONSIBLE FOR IDENTIFYING AND CONTACTING NON-MEMBER UTILITIES DIRECTLY. NON-MEMBER UTILITIES MAY INCLUDE TOWN OR CITY WATER AND SEWER DISTRICTS AND SMALL LOCAL UTILITIES, AS WELL AS USGS PUBLIC WORKS SYSTEMS.
7. CONTRACTORS SHALL BE RESPONSIBLE FOR COMPLIANCE WITH THE REQUIREMENTS OF 23 MRSA 3360-A. IT SHALL BE THE RESPONSIBILITY OF THE CONTRACTOR TO COORDINATE WITH THE APPROPRIATE UTILITIES TO OBTAIN AUTHORIZATION PRIOR TO RELOCATION OF ANY EXISTING UTILITIES WHICH CONFLICT WITH THE PROPOSED IMPROVEMENTS SHOWN ON THESE PLANS. IF A UTILITY CONFLICT ARISES, THE CONTRACTOR SHALL IMMEDIATELY NOTIFY THE OWNER, THE MUNICIPALITY AND APPROPRIATE UTILITY COMPANY PRIOR TO PROCEEDING WITH ANY RELOCATION.
8. UTILITY CONTACTS:
ELECTRIC:
CENTRAL MAINE POWER (CMP)
TIMOTHY LANEY, PROJECT ENGINEER
207-629-9555

AC	ACRE
AFG	ABOVE FINISH GRADE
APPROX.	APPROXIMATELY
BC	BOTTOM OF CURB
BCC	BITUMINOUS CONCRETE CURB
BLT	BITUMINOUS
BIT	BUILDING
BW	BOTTOM OF WALL
CB	CATCH BASIN
CONC	CONCRETE
CONC	CONTINUOUS
DI	DUCTILE IRON
DIA	DIAMETER
DMH	DRAIN MANHOLE
E.W.	EACH WAY
ELEV	ELEVATION
FPE	FINISH FLOOR ELEVATION
FIN. GR.	FINISH GRADE
FTG	FOOTING
HDPE	HIGH DENSITY POLYETHYLENE
HQTE	HEIGHT
HMA	HOT MIX ASPHALT
IN	INVERT
LV	LINEAR FEET
OC	ON CENTER
PVC	POLYVINYL CHLORIDE
PWD	PORTLAND WATER DISTRICT
R	RADIUS
R.O.W.	RIGHT OF WAY
S.F.	SQUARE FEET
SCV	SCHEDULE
SCSC	SEWER CONCRETE SLOPED CURB
SCH	SILFURM CONCRETE VERTICAL CURB
SD	STORM DRAIN
SG	SLOPED GRANITE CURB
SMH	SEWER MANHOLE SPECS SPECIFICATIONS
SS	SANITARY SEWER
SSG	SALVAGED SLOPED GRANITE CURB
SV	SLOPED VERTICAL GRANITE CURB
TC	TOP OF CURB
TW	TOP OF WALL
TYP	TYPICAL
VGC	VERTICAL GRANITE CURB
VIF	VERIFY IN FIELD

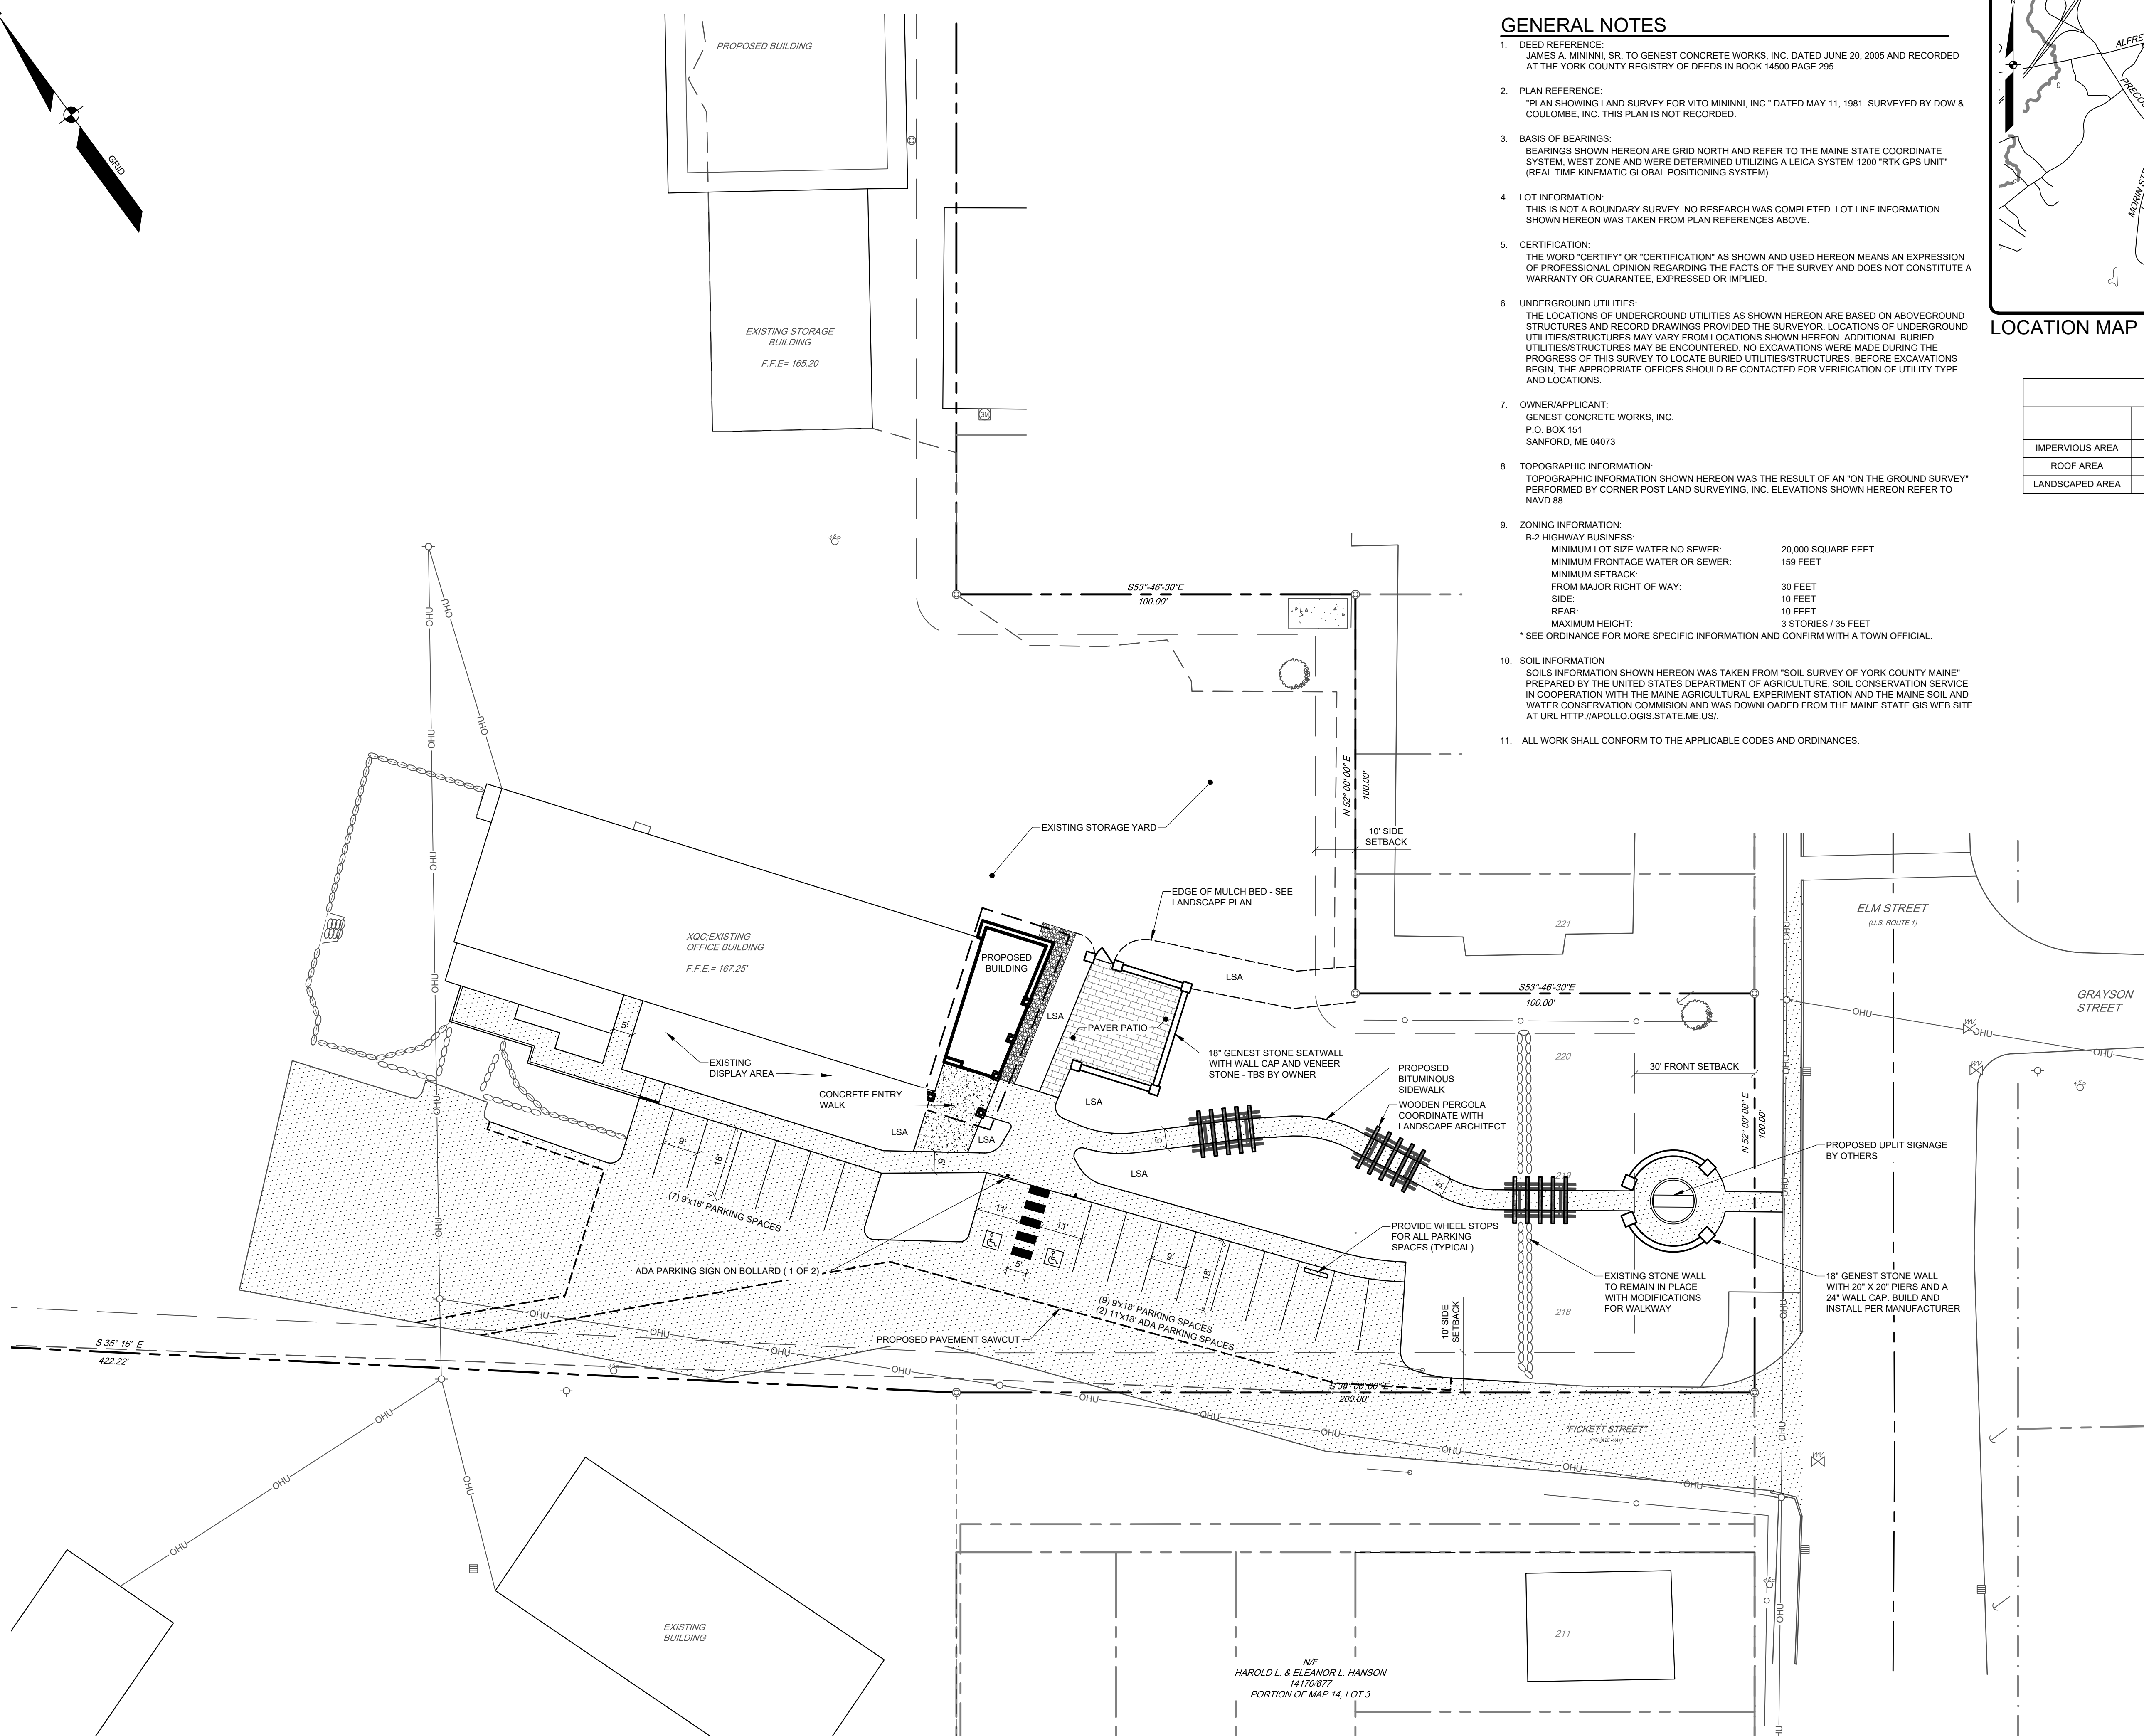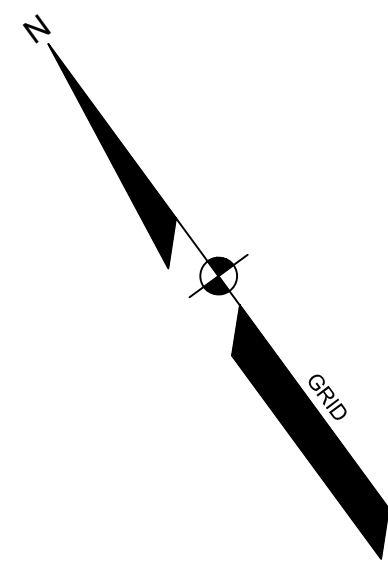


GENERAL NOTES

- DEED REFERENCE:
JAMES A. MININNI, SR. TO GENEST CONCRETE WORKS, INC. DATED JUNE 20, 2005 AND RECORDED AT THE YORK COUNTY REGISTRY OF DEEDS IN BOOK 14500 PAGE 295.
- PLAN REFERENCE:
"PLAN SHOWING LAND SURVEY FOR VITO MININNI, INC." DATED MAY 11, 1981. SURVEYED BY DOW & COULOMBE, INC. THIS PLAN IS NOT RECORDED.
- BASIS OF BEARINGS:
BEARINGS SHOWN HEREON ARE GRID NORTH AND REFER TO THE MAINE STATE COORDINATE SYSTEM. WEST ZONE AND WERE DETERMINED UTILIZING A LEICA SYSTEM 1200 "RTK GPS UNIT" (REAL TIME KINEMATIC GLOBAL POSITIONING SYSTEM).
- LOT INFORMATION:
THIS IS NOT A BOUNDARY SURVEY. NO RESEARCH WAS COMPLETED. LOT LINE INFORMATION SHOWN HEREON WAS TAKEN FROM PLAN REFERENCES ABOVE.
- CERTIFICATION:
THE WORD "CERTIFY" OR "CERTIFICATION" AS SHOWN AND USED HEREON MEANS AN EXPRESSION OF PROFESSIONAL OPINION REGARDING THE FACTS OF THE SURVEY AND DOES NOT CONSTITUTE A WARRANTY OR GUARANTEE, EXPRESSED OR IMPLIED.
- UNDERGROUND UTILITIES:
THE LOCATIONS OF UNDERGROUND UTILITIES AS SHOWN HEREON ARE BASED ON ABOVEGROUND STRUCTURES AND RECORD DRAWINGS PROVIDED THE SURVEYOR. LOCATIONS OF UNDERGROUND UTILITIES/STRUCTURES MAY VARY FROM LOCATIONS SHOWN HEREON. ADDITIONAL BURIED UTILITIES/STRUCTURES MAY BE ENCOUNTERED. NO EXCAVATIONS WERE MADE DURING THE PROGRESS OF THIS SURVEY TO LOCATE BURIED UTILITIES/STRUCTURES. BEFORE EXCAVATIONS BEGIN, THE APPROPRIATE OFFICES SHOULD BE CONTACTED FOR VERIFICATION OF UTILITY TYPE AND LOCATIONS.
- OWNER/APPLICANT:
GENEST CONCRETE WORKS, INC.
P.O. BOX 151
SANFORD, ME 04073
- TOPOGRAPHIC INFORMATION:
TOPOGRAPHIC INFORMATION SHOWN HEREON WAS THE RESULT OF AN "ON THE GROUND SURVEY" PERFORMED BY CORNER POST LAND SURVEYING, INC. ELEVATIONS SHOWN HEREON REFER TO NAVD 88.
- ZONING INFORMATION:
B-2 HIGHWAY BUSINESS:
MINIMUM LOT SIZE WATER NO SEWER: 20,000 SQUARE FEET
MINIMUM FRONTAGE WATER OR SEWER: 159 FEET
MINIMUM SETBACK:
FROM MAJOR RIGHT OF WAY: 30 FEET
SIDE: 10 FEET
REAR: 10 FEET
MAXIMUM HEIGHT: 3 STORIES / 35 FEET
* SEE ORDINANCE FOR MORE SPECIFIC INFORMATION AND CONFIRM WITH A TOWN OFFICIAL.
- SOIL INFORMATION:
SOILS INFORMATION SHOWN HEREON WAS TAKEN FROM "SOIL SURVEY OF YORK COUNTY MAINE" PREPARED BY THE UNITED STATES DEPARTMENT OF AGRICULTURE, SOIL CONSERVATION SERVICE IN COOPERATION WITH THE MAINE AGRICULTURAL EXPERIMENT STATION AND THE MAINE SOIL AND WATER CONSERVATION COMMISSION AND WAS DOWNLOADED FROM THE MAINE STATE GIS WEB SITE AT URL HTTP://APOLLO.IGIS.STATE.ME.US/.
- ALL WORK SHALL CONFORM TO THE APPLICABLE CODES AND ORDINANCES.

LOCATION MAP

AREA LISTINGS			
	EXISTING	PROPOSED	CHANGE IN LAND COVER
IMPERVIOUS AREA	192,380 SF	193,509 SF	- 8,851 SF
ROOF AREA	12,750 SF	13,835 SF	+ 1,085 SF
LANDSCAPED AREA	5,956 SF	13,722 SF	+ 7,766 SF

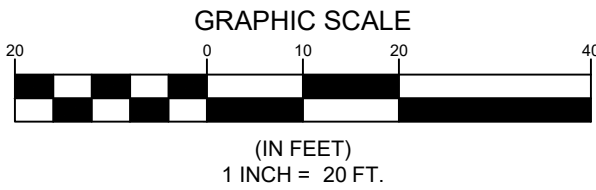


SUBMISSION TO TOWN PER STAFF COMMENT			
B	HAH	08/15/2023	SUBMISSION TO TOWN PER STAFF COMMENT
A	HAH	05/25/2023	SUBMISSION TO TOWN
REV	BY	DATE	STATUS
THIS PLAN SHALL NOT BE MODIFIED WITHOUT WRITTEN PERMISSION FROM SEBAGO TECHNICS, INC. ANY ALTERATIONS, AUTHORIZED OR OTHERWISE, SHALL BE AT THE USER'S SOLE RISK AND WITHOUT LIABILITY TO SEBAGO TECHNICS, INC.			

SEBAGO
TECHNICS
WWW.SEBAGOTECHNICS.COM
75 John Roberts Rd.
Suite 4A
South Portland, ME 04106
Tel. 207-200-2100

SITE PLAN
OF:
GENEST CONCRETE IMPROVEMENTS
944 ELM STREET
BIDDEFORD, ME
FOR:
GENEST CONCRETE WORKS INC.
38 WILSON STREET P.O. BOX 151
SANFORD, ME 04073

DESIGNED	JWF
DRAWN	EPR
CHECKED	HAH
DATE	01/27/2023
SCALE	1" = 20'
PROJECT	220789



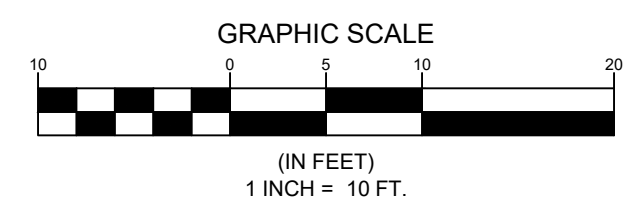

DESIGNED	JWF
DRAWN	EPR
CHECKED	HAH
DATE	01/27/2023
SCALE	1" = 10'
PROJECT	220789

OVERALL LANDSCAPE COVER
OF: GENEST CONCRETE IMPROVEMENTS
544 ELM STREET
BIDDEFORD, ME
FOR: GENEST CONCRETE WORKS INC.
36 WILSON STREET P.O. BOX 151
BIDDEFORD, ME 04007

SEBAGO
TECHNICS

WWW.SEBAGOTECHNICS.COM

75 John Roberts Rd.
Suite 4A
South Portland, ME 04106
Tel. 207-200-2100

	B	H AH	08/15/2023	SUBMISSION TO TOWN PER STAFF COMMENT	
	A	H AH	05/25/2023	SUBMISSION TO TOWN	
	REV:	BY:	DATE:	STATUS:	

THIS PLAN SHALL NOT BE MODIFIED WITHOUT WRITTEN PERMISSION FROM SEBAGO TECHNICS INC. ANY ALTERATIONS AUTHORIZED OR OTHERWISE SHALL BE AT THE USER'S SOLE RISK AND WITHOUT LIABILITY TO SEBAGO TECHNICS INC.


THIS PLAN SHALL NOT BE MODIFIED WITHOUT WRITTEN PERMISSION FROM SEBAGO TECHNIQS, INC. ANY ALTERATIONS, AUTHORIZED OR OTHERWISE, SHALL BE AT THE USER'S SOLE RISK AND WITHOUT LIABILITY TO SEBAGO TECHNIQS, INC.

HENRY A. HESS, RLA #4841




08/15/2023


PROGRESS
PRINT

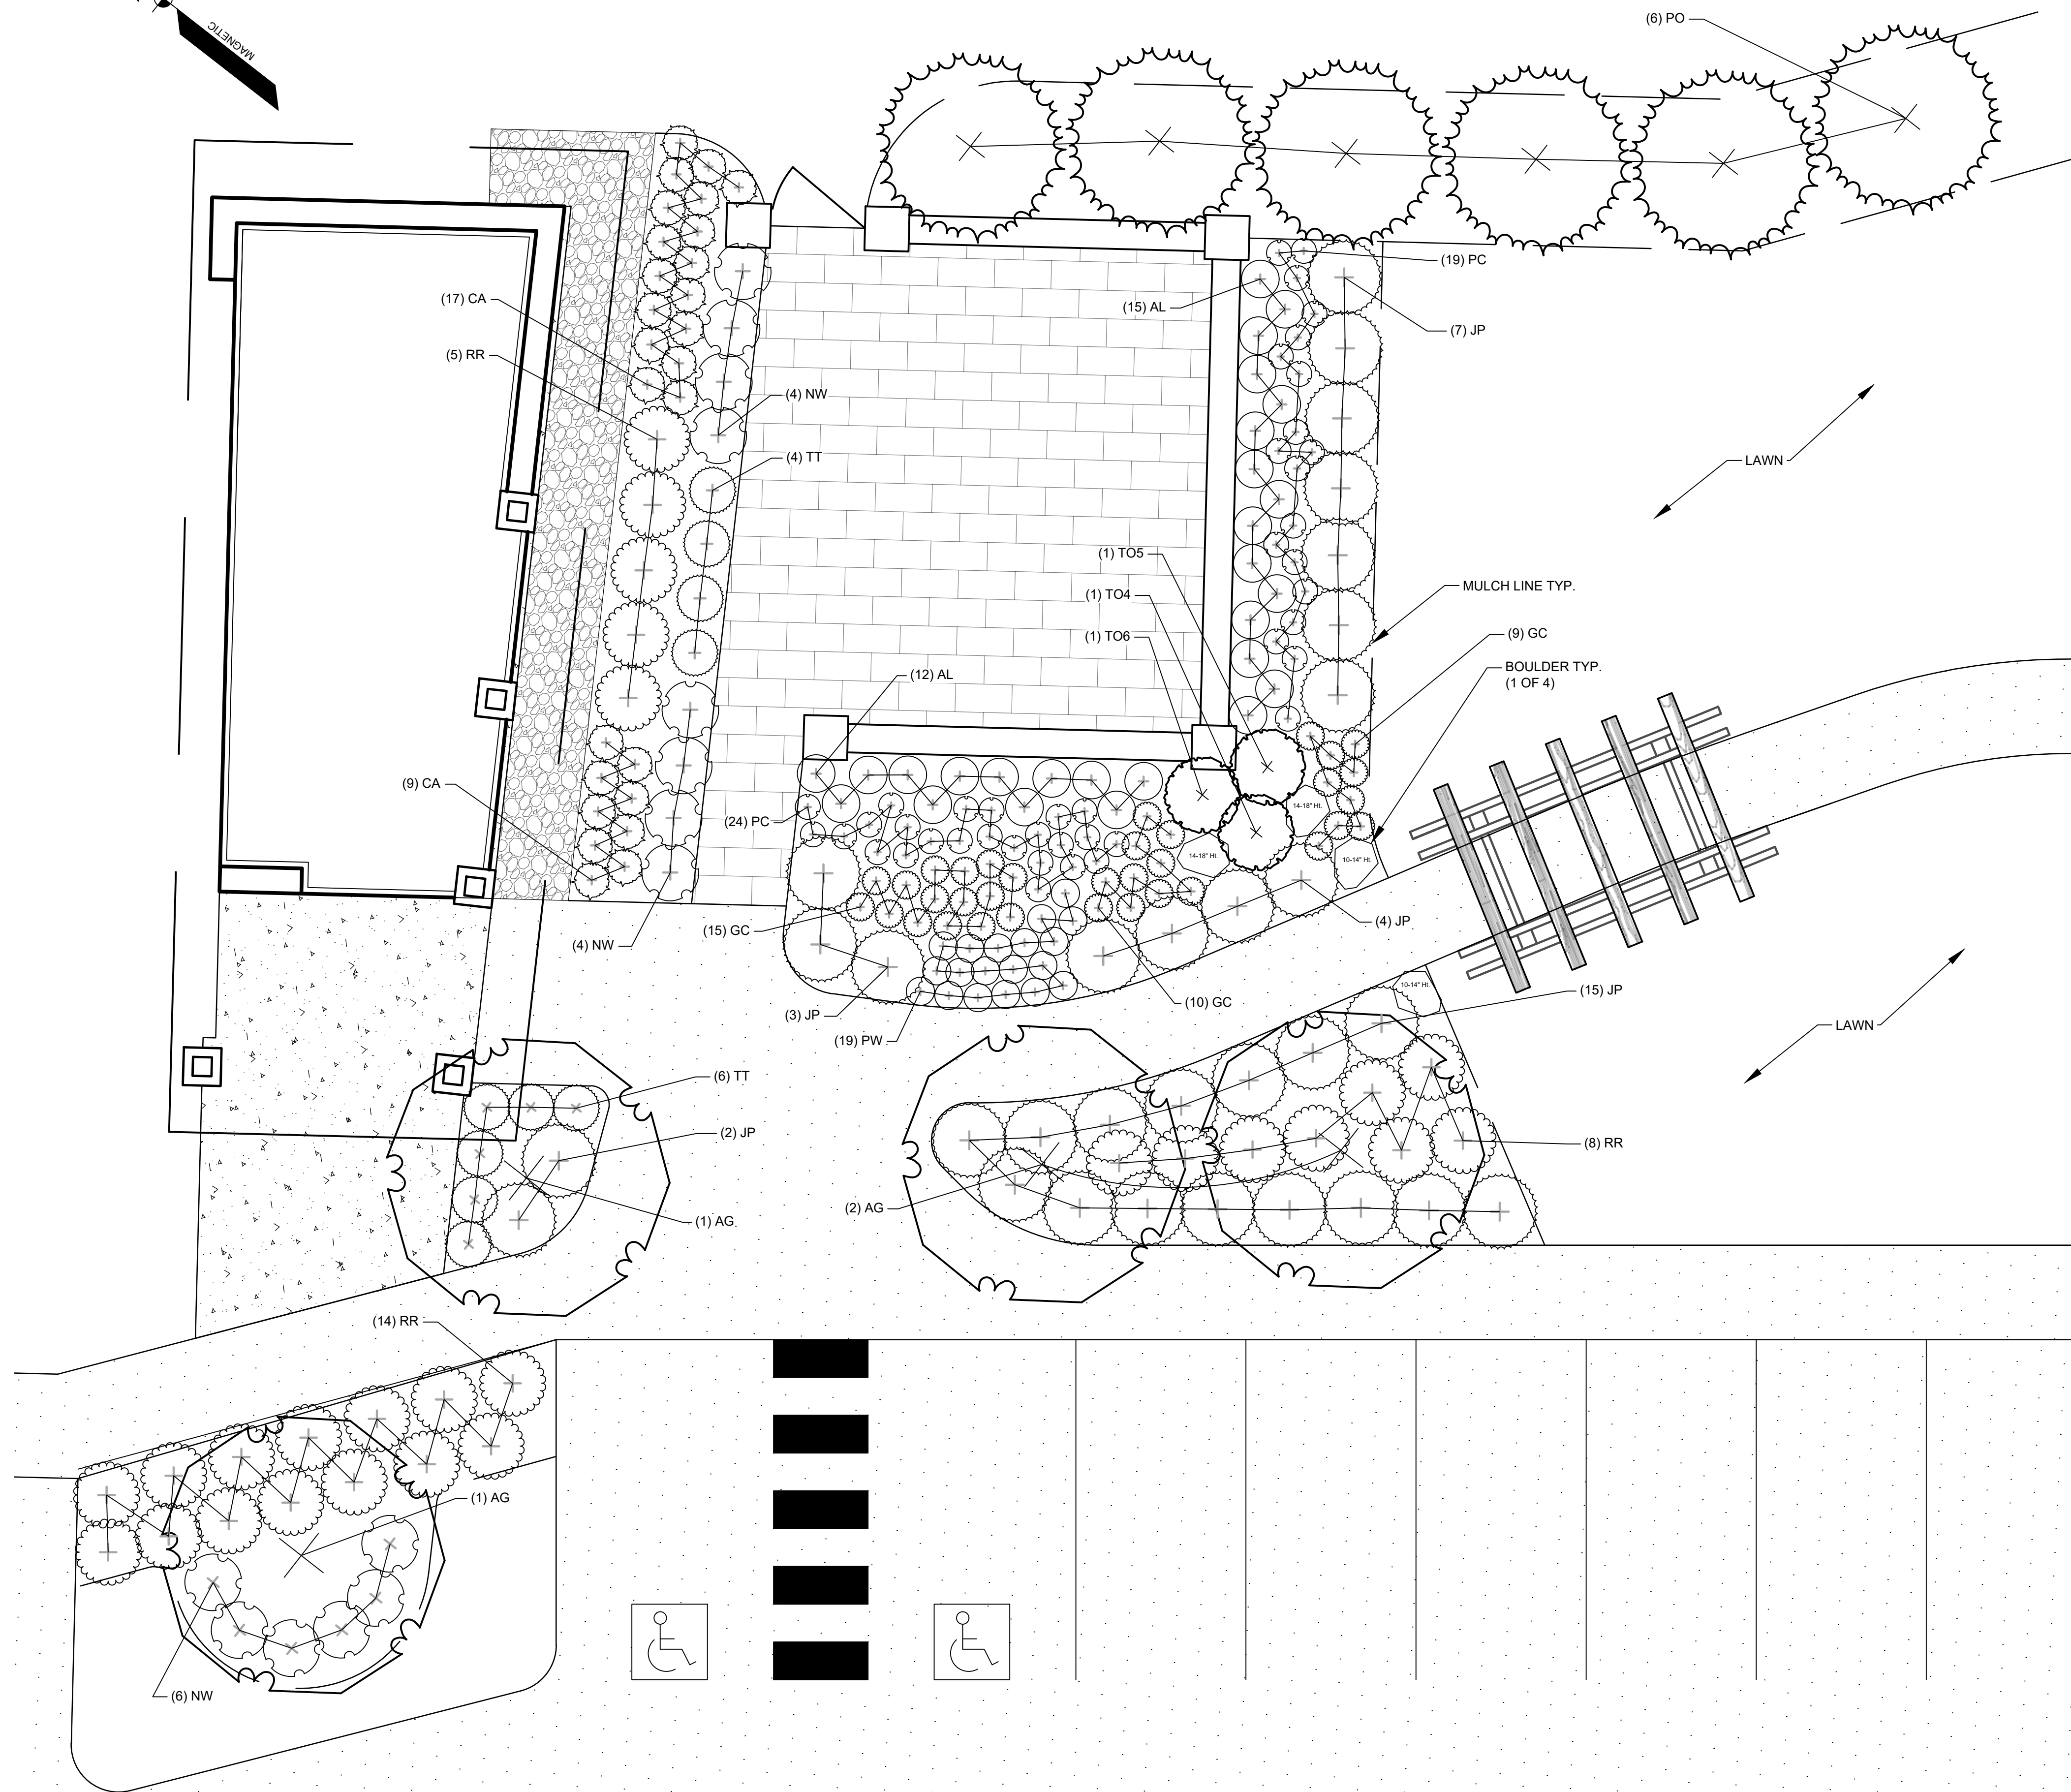

PLANT SCHEDULE PATIO				
TREES	QTY	BOTANICAL NAME	COMMON NAME	SIZE
AG	4	Amelanchier x grandiflora 'Autumn Brilliance'	Autumn Brilliance Apple Serviceberry	6'-7' Ht.
PO	6	Picea canadensis 'Sprenger's Spruce'	Sprenger's Spruce	7' Ht.
TO4	1	Thuja occidentalis 'Degroot's Spire'	4' Degroot's Spire Arborvitae	4' Ht.
TO5	1	Thuja occidentalis 'Degroot's Spire'	5' Degroot's Spire Arborvitae	5' Ht.
TO6	1	Thuja occidentalis 'Degroot's Spire'	6' Degroot's Spire Arborvitae	6' Ht.
SHRUBS	QTY	BOTANICAL NAME	COMMON NAME	SIZE
AL	27	Aronia melanocarpa 'UCONNAM165'	Low Space Mound® Black Chokeberry	#1
CA	26	Calamagrostis x acutiflora 'OVERDAM'	Karl Foerster Feather Reed Grass	#2
GC	34	Geranium x cantabrigiense 'Blokovo'	Blokovo Cranesbill	#1
JP	31	Juniperus procumbens 'Nana'	Dwarf Japanese Garden Juniper	#1
NW	14	Nepeta x Walker's Low'	Walker's Low Catmint	#1
PC	43	Perovskia atriplicifolia 'Crazy Blue'	CrazyBlue Russian Sage	#1
PW	19	Phlox subulata 'White Delight'	White Delight Creeping Phlox	#1
RR	27	Rosa x 'Radrazz'	Knock Out® Shrub Rose	#3
TT	10	Thuja occidentalis 'SMNTOBAB'	Tater Tot® Arborvitae	#2

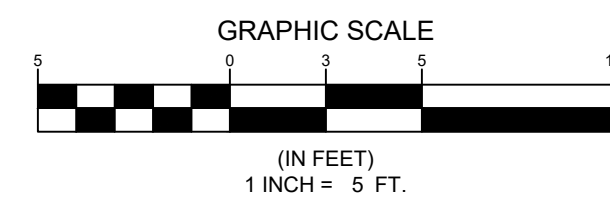


F:\Projects\122012020789\DWG\Design\220789_L.dwg - 8/15/2023 10:53 AM - KALEY M. DAIGLE

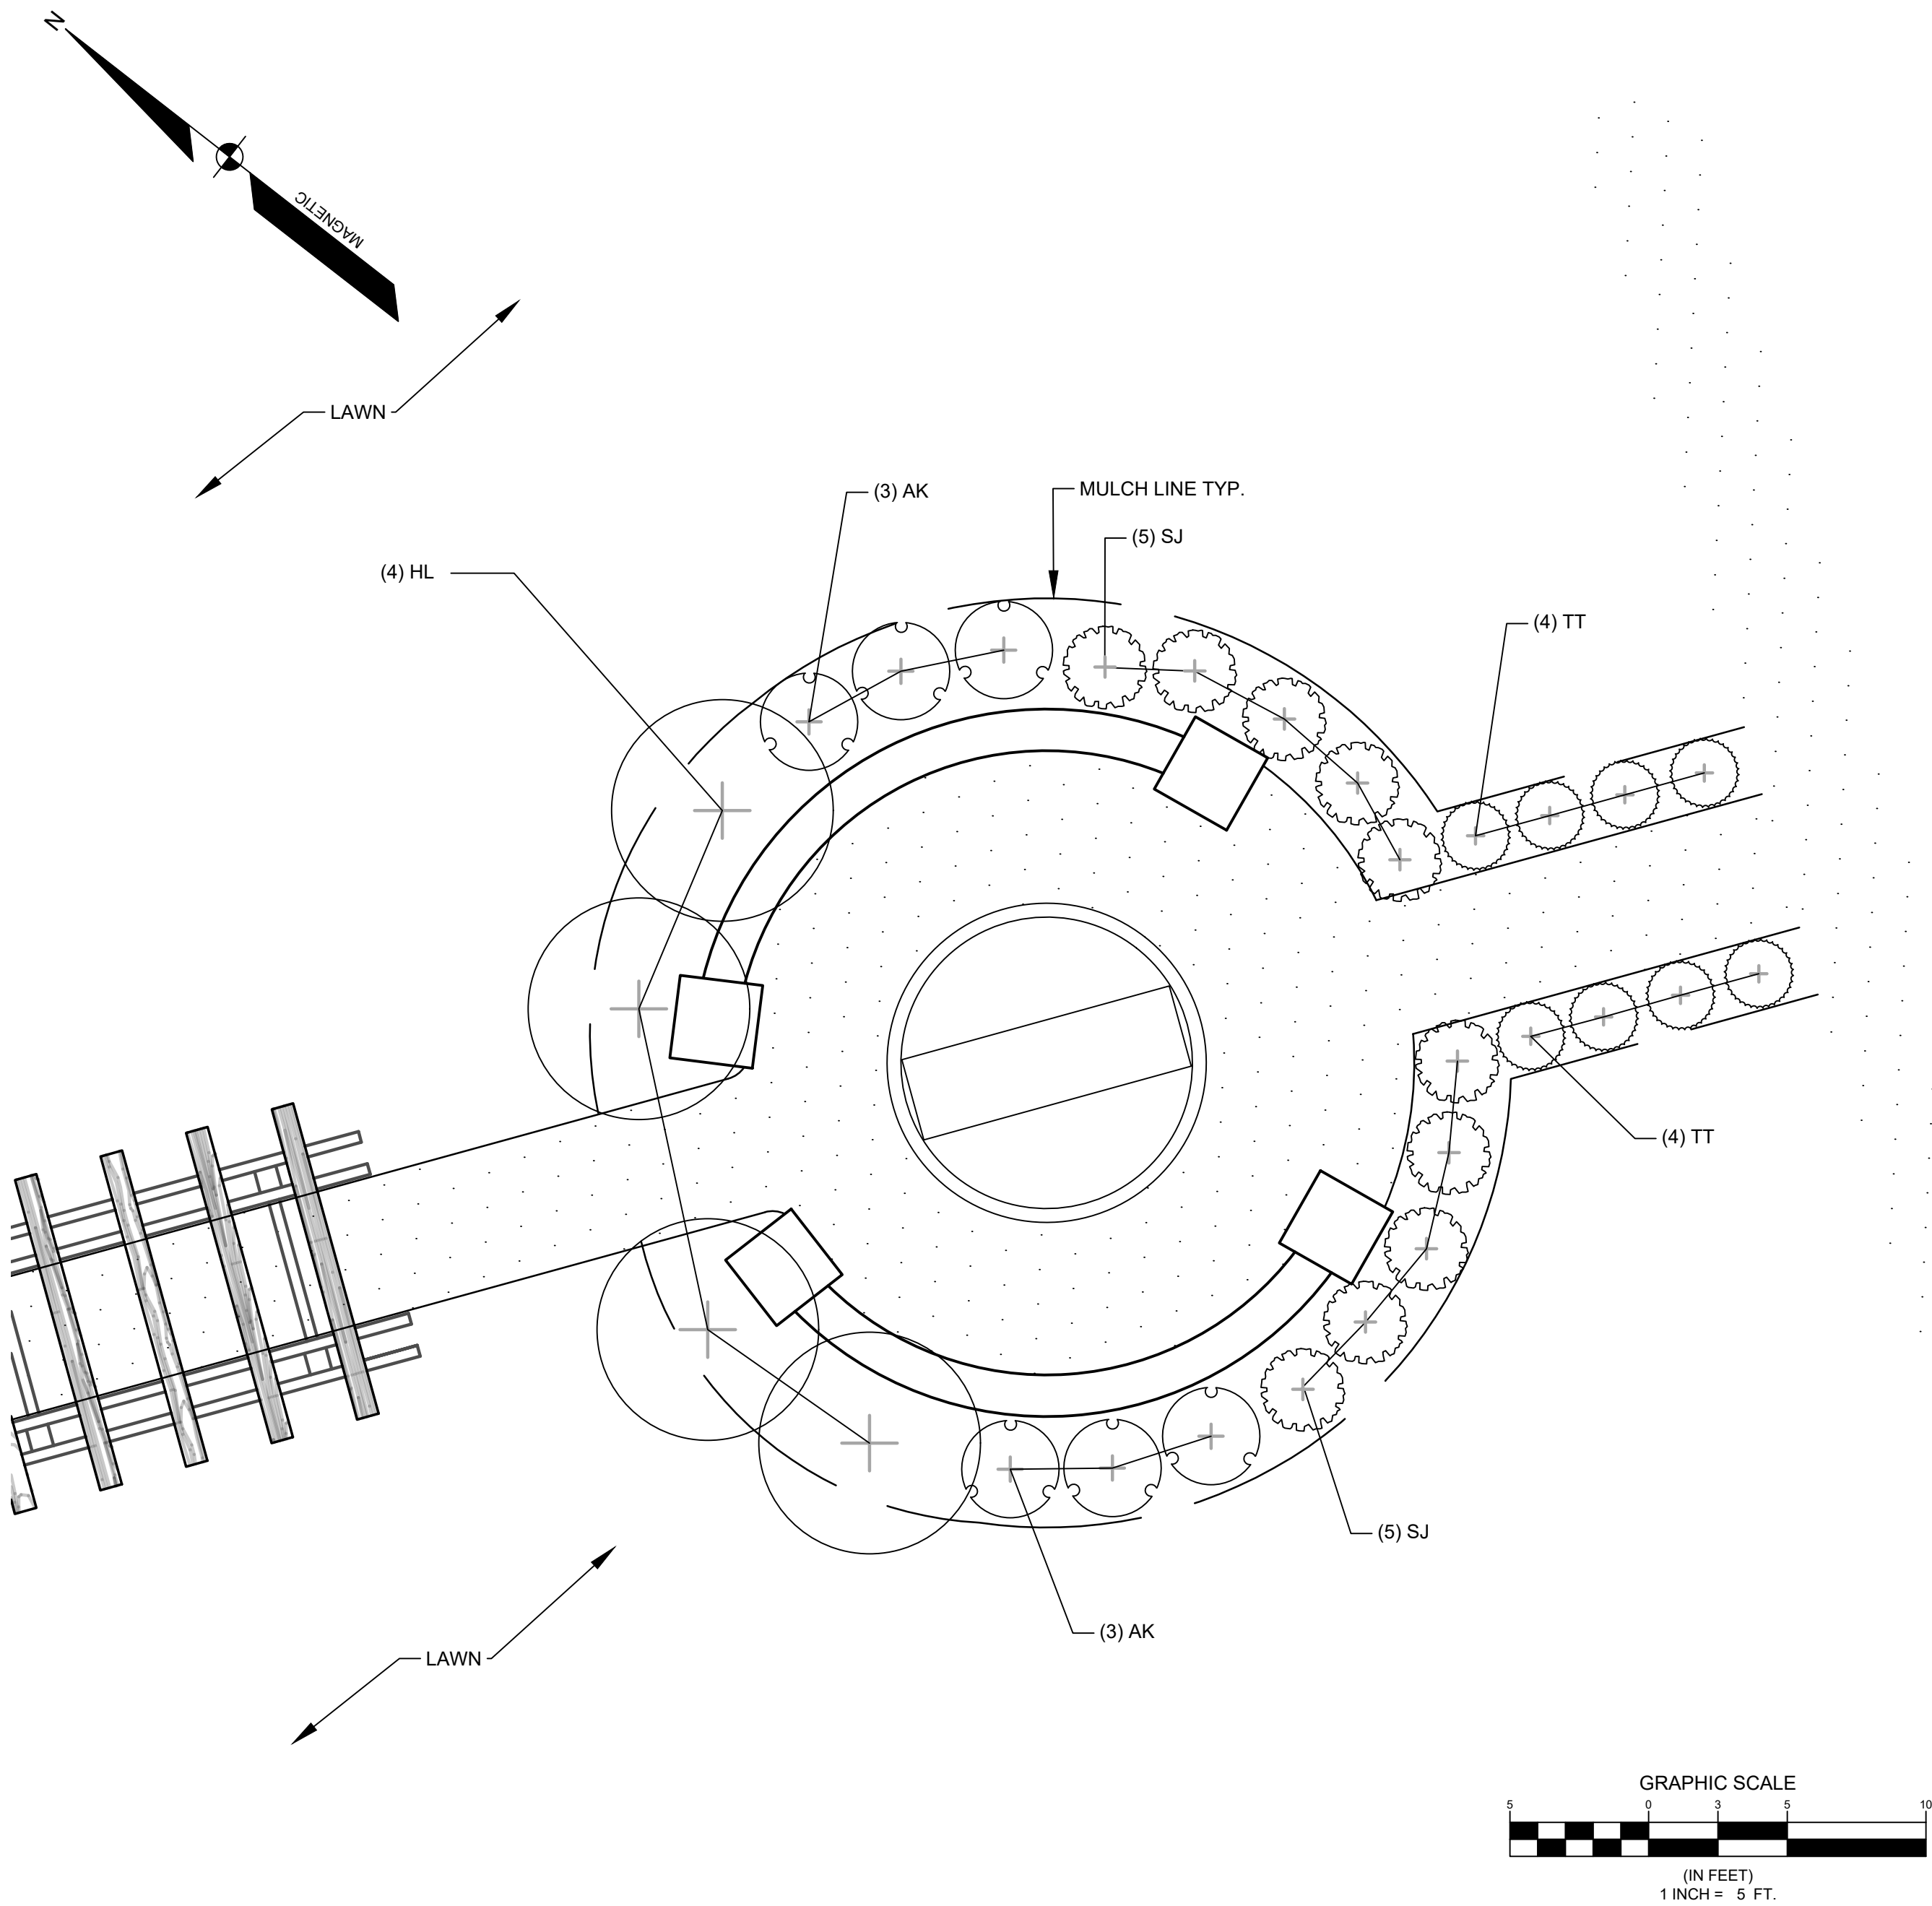

PLANT SCHEDULE SIGN


SHRUBS	QTY	BOTANICAL NAME	COMMON NAME	SIZE
HL	4	Hydrangea paniculata 'Limelight'	Limelight Panicle Hydrangea	#7
SJ	10	Spirea bulmalda 'Anthony Waterer'	Anthony Waterer Spirea	#3
AK	6	Azalea 'Karen'	Karen Evergreen Azalea	#3
TT	8	Thuja occidentalis 'SMNTOBAB'	Tater Tot® Arborvitae	#2

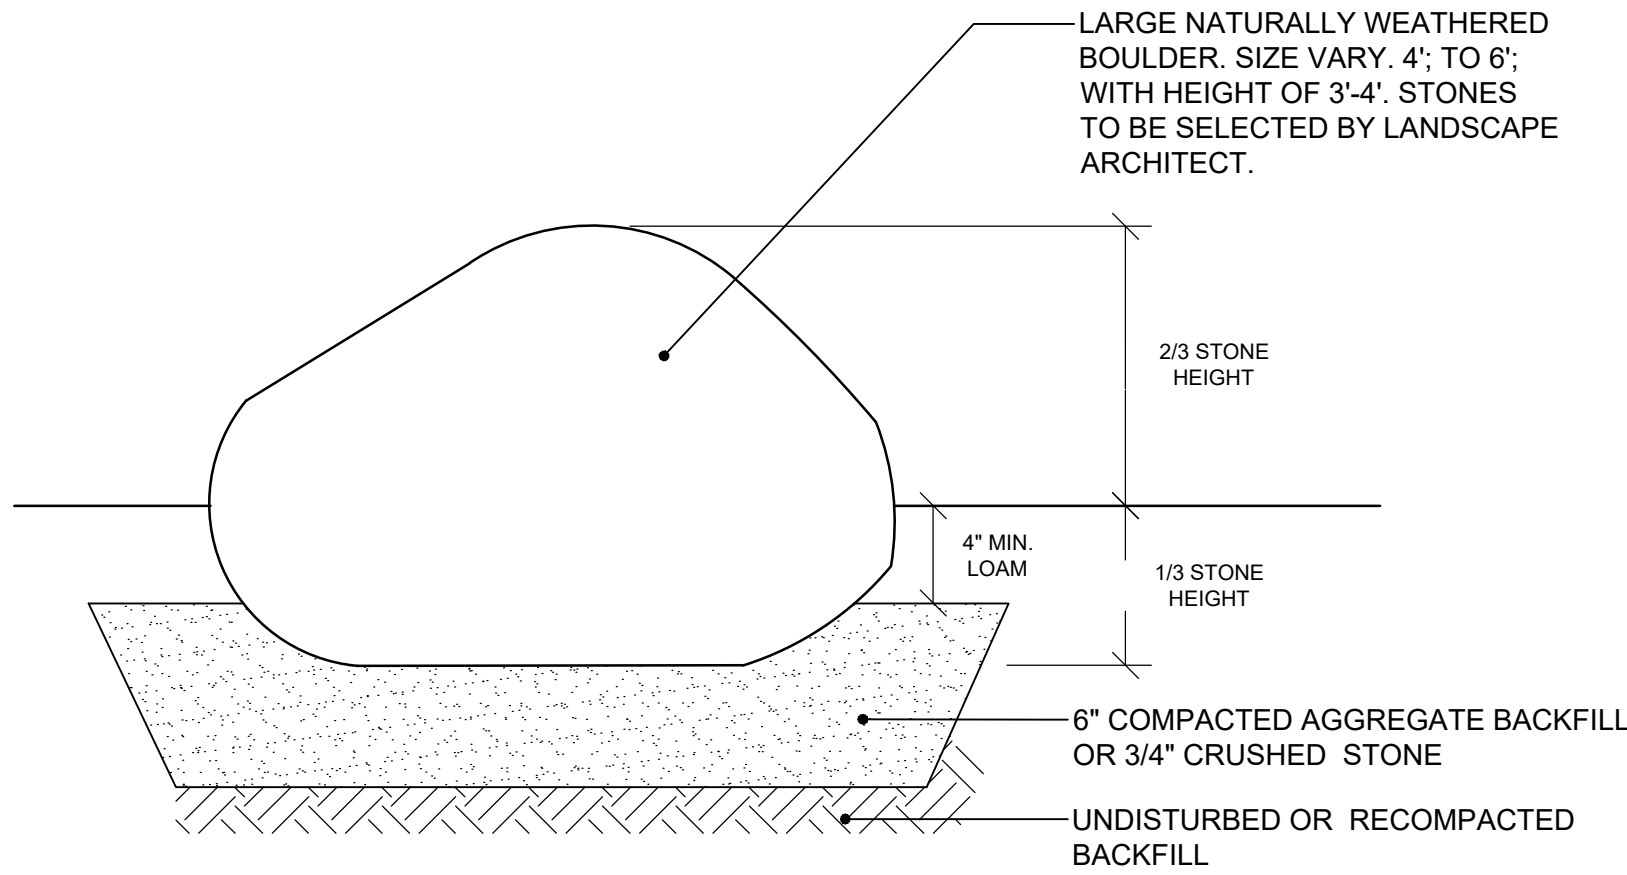



BOULDER INSTALLATION
NOT TO SCALE

LANDSCAPE NOTES:

1. PLANT QUANTITIES SHOWN ON PLANS ARE FOR CONVENIENCE TO THE CONTRACTOR ONLY. THE CONTRACTOR IS RESPONSIBLE FOR ALL PLANT MATERIAL INSTALLATION AS SHOWN ON PLANS.
2. SIZE AND GRADING STANDARDS OF PLANT MATERIALS SHALL CONFORM TO THE LATEST EDITION OF "U.S.A. STANDARD FOR NURSERY STOCK," BY THE AMERICAN ASSOCIATION OF NURSERYMEN, INC.
3. ALL PLANT MATERIAL SHALL BE FREE FROM INSECTS AND DISEASE.
4. ALL PLANTING SHALL BE DONE IN ACCORDANCE WITH ACCEPTABLE HORTICULTURAL PRACTICES. THIS IS TO INCLUDE PROPER PLANTING MIX, PLANT BED AND TREE PIT PREPARATION, PRUNING, STAKING OR GUYING, WRAPPING, SPRAYING, FERTILIZATION, PLANTING AND ADEQUATE MAINTENANCE UNTIL ACCEPTANCE BY THE OWNER.
5. PLANT MATERIAL SHALL BE GUARANTEED FOR A PERIOD OF ONE YEAR BY THE CONTRACTOR AND A PERIOD OF TWO YEARS THEREAFTER BY THE OWNER FROM DATE OF INSTALLATION. DURING THE ONE YEAR GUARANTEE PERIOD, DEAD PLANT MATERIAL SHALL BE REPLACED AT NO COST TO THE OWNER. AT THE END OF THE ONE YEAR PERIOD, THE CONTRACTOR SHALL OBTAIN FINAL ACCEPTANCE FROM THE OWNER.
6. ALL GRASS, OTHER VEGETATION AND DEBRIS SHALL BE REMOVED FROM ALL PLANTING AREAS PRIOR TO PLANTING.
7. EXISTING TREES TO BE PRESERVED WILL BE PROTECTED DURING CONSTRUCTION AND SHALL BE THE RESPONSIBILITY OF THE GENERAL CONTRACTOR.
8. THE LANDSCAPE CONTRACTOR IS ADVISED OF THE PRESENCE OF THE UNDERGROUND UTILITIES AND SHALL VERIFY THE EXISTENCE AND LOCATION OF SAME BEFORE COMMENCING AND DIGGING OPERATIONS. THE LANDSCAPE CONTRACTOR SHALL REPLACE OR REPAIR UTILITIES, PAVING, WALKS, CURBING, ETC. DAMAGED IN PERFORMANCE OF THIS JOB AT NO ADDITIONAL COST TO THE OWNER.
9. ALL PLANTING BEDS SHALL BE MULCHED WITH 3" CLEAN SHREDDED DARK BROWN BARK MULCH.
10. THE CONTRACTOR SHALL PROVIDE 4" LOAM FOR ALL AREAS TO BE SODED OR SEEDED. PLANTING AREAS SHALL RECEIVE 12" ROLLED THICKNESS OF LOAM. THE LANDSCAPE CONTRACTOR SHALL COORDINATE SUBGRADE PREPARATION WITH THE GENERAL CONTRACTOR PRIOR TO PLACING LOAM.
11. ANY DEVIATION FROM THE LANDSCAPE PLAN, INCLUDING PLANT LOCATION, SELECTION, SIZE, QUANTITY OR CONDITION SHALL BE REVIEWED AND APPROVED BY THE OWNER AND LANDSCAPE ARCHITECT (AND MUNICIPAL AUTHORITY, IF APPLICABLE) PRIOR TO INSTALLATION ON SITE.
12. WHERE INDICATED ON PLAN, PLANTING SOIL MIXTURE FOR PERENNIAL AND ANNUAL FLOWER BED AREAS SHALL CONSIST OF FOUR PARTS TOPSOIL, TWO PARTS SPHAGNUM PEAT MOSS, AND ONE PART HORTICULTURAL PERLITE BY VOLUME. PEAT MOSS MAY BE SUBSTITUTED WITH WELL-ROTTED OR DEHYDRATED MANURE OR COMPOST. ROTOTILL BEDS TO A DEPTH OF 8 INCHES.
13. DURING CLEANING OF SITE AND PRIOR TO TREE AND SHRUB INSTALLATION, CONTRACTOR SHALL REMOVE INVASIVE PLANTS. AREAS WHERE INVASIVE PLANTS ARE REMOVED AND NOT OTHER PLANTING IS PROPOSED, AREA SHALL BE LOAM AND SEEDED.

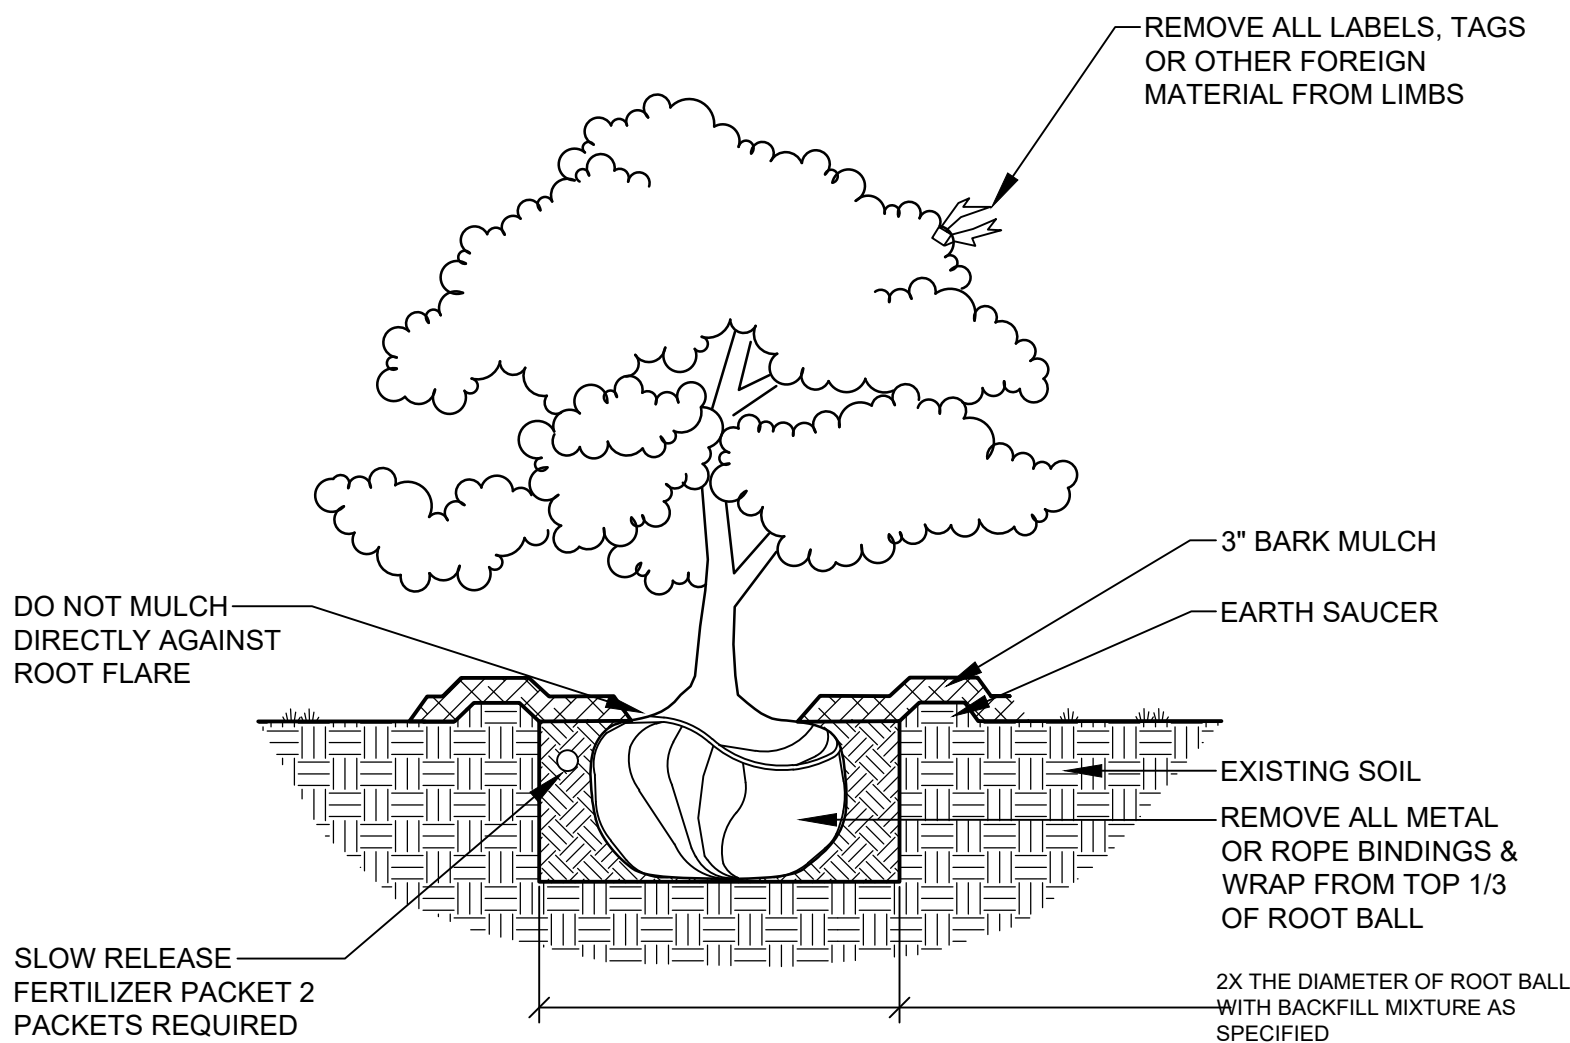

DECIDUOUS & EVERGREEN SHRUB
NOT TO SCALE

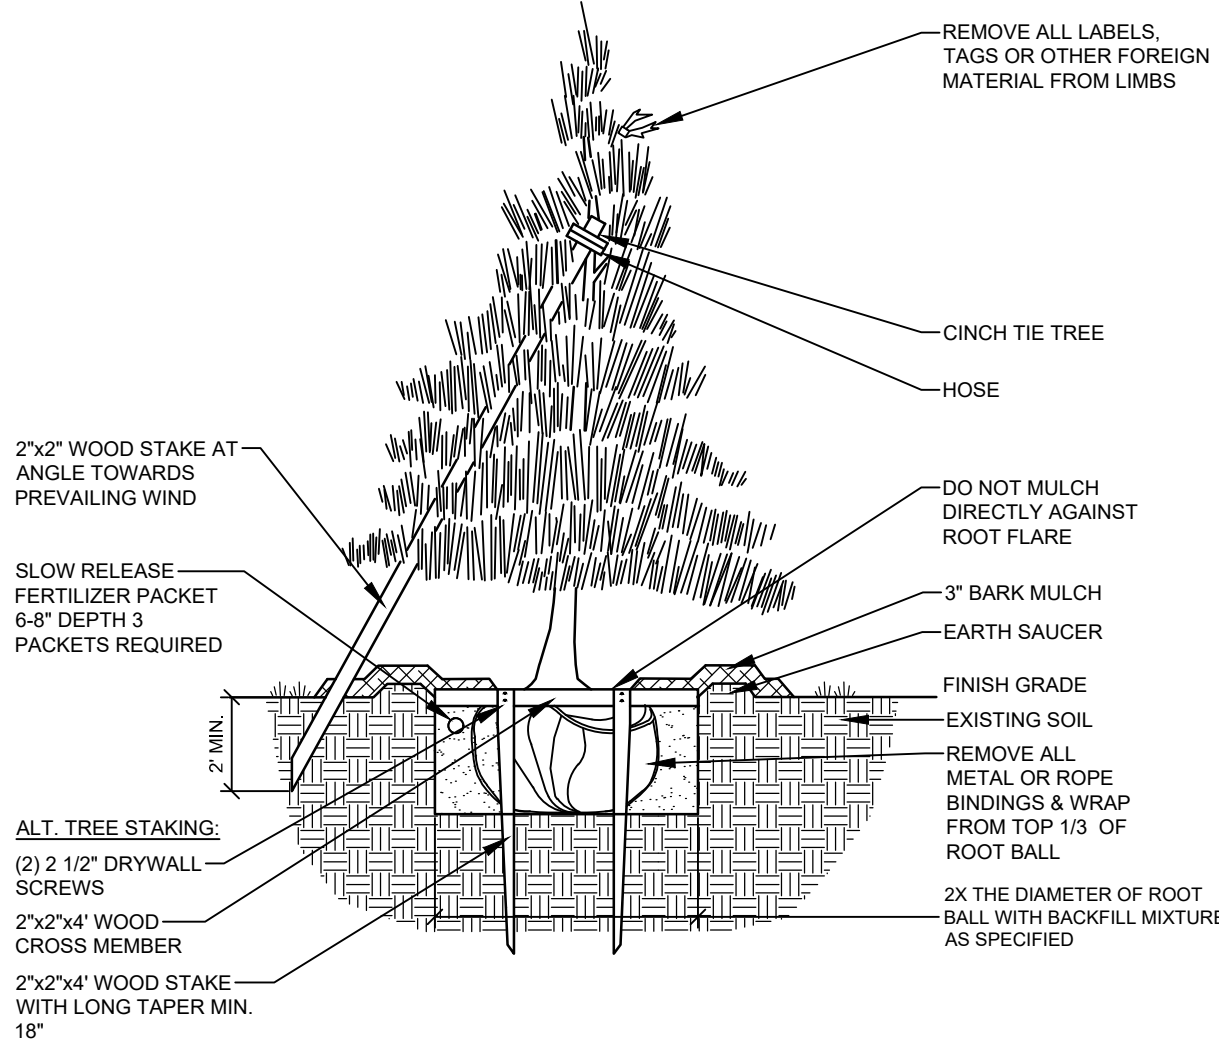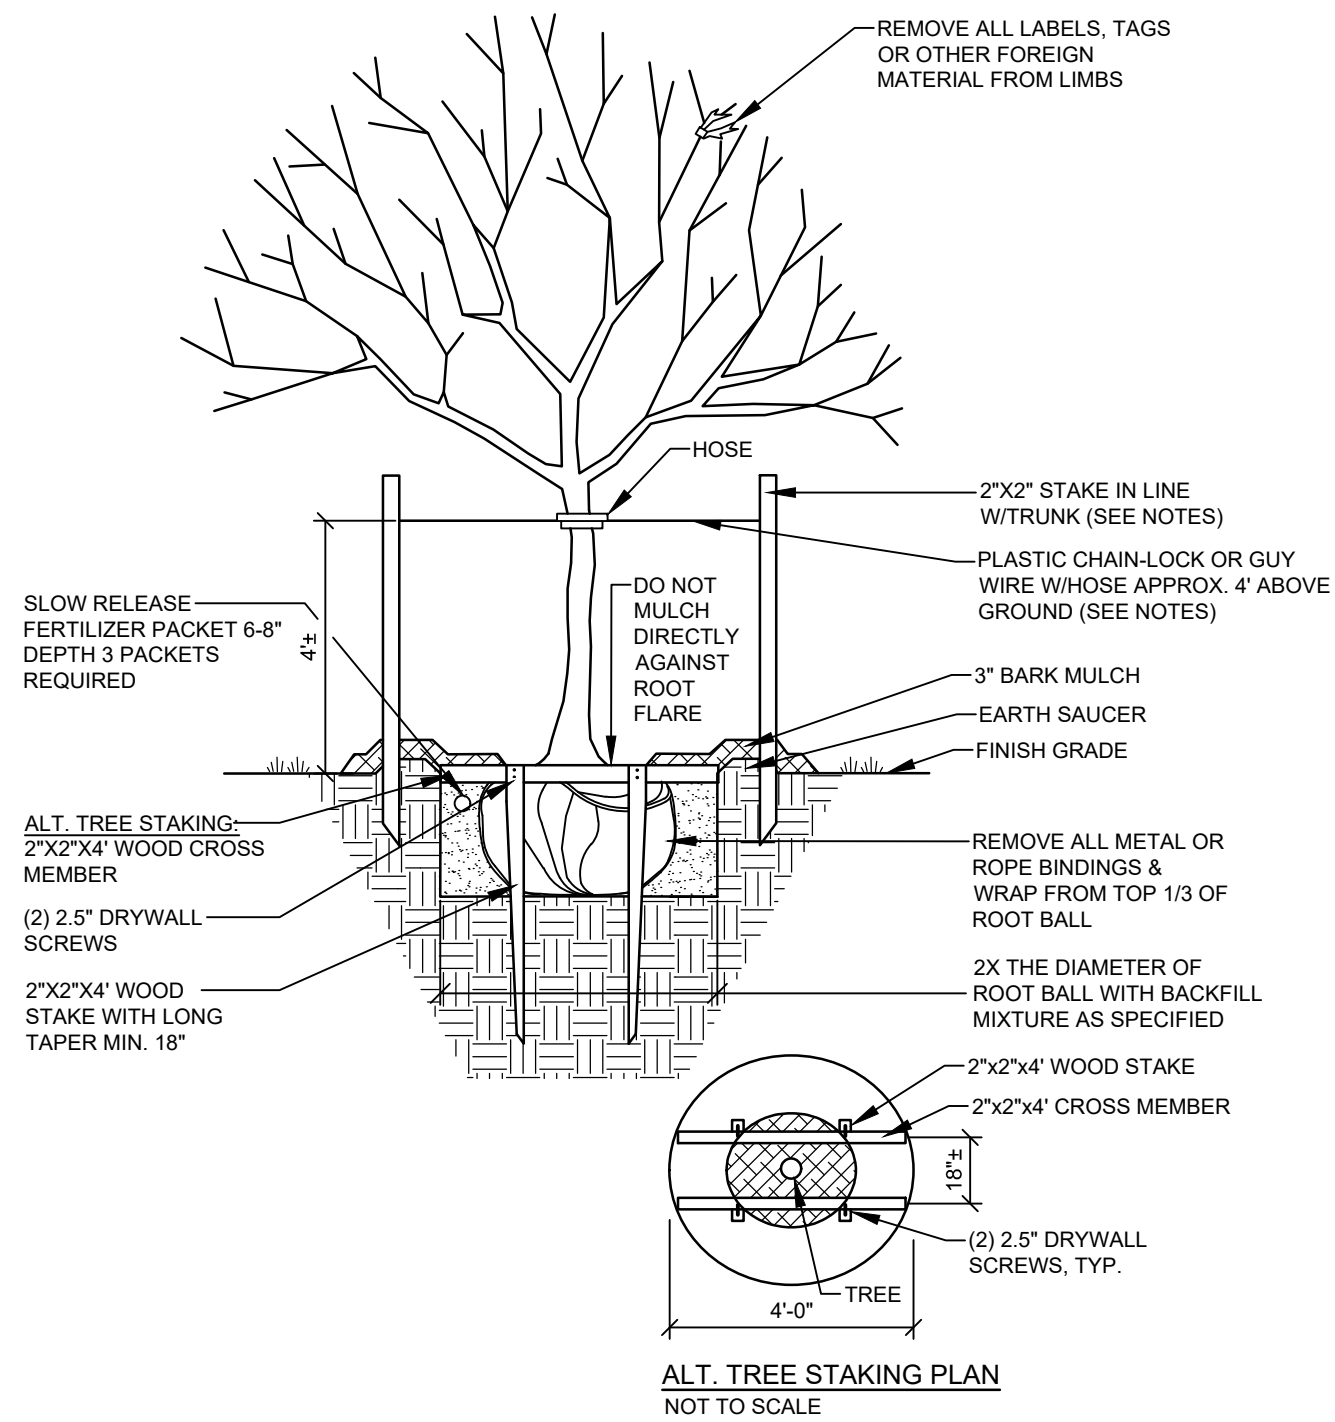

- NOTES:
INSTALL STAKES AND GUYS TO TREES IF THE FOLLOWING APPLY:
1. THE TREE IS OF SUBSTANTIAL SIZE.
 2. THE PLANTING LOCATION IS EXTREMELY WINDY, AS ON OPEN UNDEVELOPED SITES.
 3. THE PLANTING LOCATION IS COMPRISED OF SAND OR OTHER LOOSE TEXTURED SOILS.
 4. IF STAKES AND GUYS ARE REQUIRED, REMOVE AFTER ONE YEAR TIME.

EVERGREEN TREES
NOT TO SCALE

DESIGNED	JWF
DRAWN	EPR
CHECKED	HAH
DATE	01/27/2023
SCALE	1" = 5'
PROJECT	220789

LANDSCAPE

OF:
GENEST CONCRETE IMPROVEMENTS
844 ELM STREET
BIDDEFORD, ME

FOR:
GENEST CONCRETE WORKS INC.
38 WILSON STREET P.O. BOX 151
SANFORD, ME 04073

SEBAGO
T E C H N I C S
www.sebagotechnics.com
75 John Roberts Rd.
Sullivan, ME 04106
South Portland, ME 04106
Tel. 207-260-2100

HENRY A. HESS, RLA #4841



PROGRESS
PRINT

EROSION CONTROL MEASURES

PRE-CONSTRUCTION PHASE

PRIOR TO THE BEGINNING OF ANY CONSTRUCTION, SEDIMENT BARRIERS (SILT FENCE) WILL BE STAKED/INSTALLED ACROSS THE SLOPE(S), ON THE CONTOUR AT OR JUST BELOW THE LIMITS OF CLEARING OR GRUBBING, AND/OR JUST ABOVE ANY ADJACENT PROPERTY LINE OR WATERCOURSE TO PROTECT AGAINST CONSTRUCTION RELATED EROSION. THE PLACEMENT OF SEDIMENT BARRIERS SHALL BE COMPLETED IN ACCORDANCE WITH GUIDELINES ESTABLISHED IN BEST MANAGEMENT PRACTICES AND IN ACCORDANCE WITH THIS EROSION CONTROL PLAN AND DETAILS IN THIS PLAN SET. THIS NETWORK IS TO BE MAINTAINED BY THE CONTRACTOR UNTIL ALL EXPOSED SLOPES HAVE AT LEAST 90% VIGOROUS PERENNIAL VEGETATIVE COVER TO PREVENT EROSION. TEMPORARY EROSION CONTROL MEASURES SHALL BE REMOVED WITHIN 30 DAYS AFTER PERMANENT STABILIZATION IS ATTAINED.

PRIOR TO ANY CLEARING OR GRUBBING, A CONSTRUCTION ENTRANCE/EXIT SHALL BE CONSTRUCTED AT THE INTERSECTION OF THE PROPOSED ENTRANCES AND EXISTING ROADWAY TO AVOID TRACKING OF MUD, DUST AND DEBRIS FROM THE SITE.

PRIOR TO CONSTRUCTION, THE CONTRACTOR SHALL PREPARE A DETAILED SCHEDULE AND MARKED UP PLAN INDICATING AREAS AND COMPONENTS OF THE WORK AND KEY DATES SHOWING DATE OF DISTURBANCE AND COMPLETION OF THE WORK. THE CONTRACTOR SHALL SCHEDULE A PRE-CONSTRUCTION MEETING WITH THE MUNICIPAL STAFF. THREE COPIES OF THE SCHEDULE AND MARKED UP PLAN SHALL BE PROVIDED TO THE MUNICIPALITY THREE DAYS PRIOR TO THE SCHEDULED PRE-CONSTRUCTION MEETING. SPECIAL ATTENTION SHALL BE GIVEN TO THE 14 DAY LIMIT OF DISTURBANCE IN THE SCHEDULE ADDRESSING TEMPORARY AND PERMANENT VEGETATION MEASURES.

CONSTRUCTION AND POST-CONSTRUCTION PHASE

AREAS UNDERGOING ACTUAL CONSTRUCTION SHALL ONLY EXPOSE THAT AMOUNT OF MINERAL SOIL NECESSARY FOR PROGRESSIVE AND EFFICIENT CONSTRUCTION. AN AREA CONSIDERED OPEN IS ANY AREA NOT STABILIZED WITH PAVEMENT, VEGETATION, MULCHING, EROSION CONTROL MATS, RIPRAP OR GRAVEL BASE ON A ROAD, SUCH AS ACTIVE EXCAVATION AND ACTIVE GRADING. LIMIT THE EXPOSED AREA TO THOSE AREAS IN WHICH WORK IS ACTIVELY OCCURRING OR CAN BE MULCHED IN THE SAME DAY. OPEN AREAS SHALL BE ANCHORED WITH TEMPORARY EROSION CONTROL AS SHOWN ON THE DESIGN PLANS AND AS DESCRIBED WITHIN THIS EROSION CONTROL PLAN WITHIN SEVEN (7) DAYS OF DISTURBANCE. AREAS LOCATED WITHIN 100 FEET OF STREAMS SHALL BE ANCHORED WITH TEMPORARY EROSION CONTROL WITHIN SEVEN (7) DAYS. REFER TO WINTER EROSION CONTROL NOTES FOR THE TREATMENT OF OPEN AREAS AFTER OCTOBER 1ST OF THE CONSTRUCTION YEAR.

THE CONTRACTOR MUST INSTALL ANY ADDED MEASURES WHICH MAY BE NECESSARY TO CONTROL EROSION/SEDIMENTATION FROM THE SITE DEPENDENT UPON THE ACTUAL SITE AND WEATHER CONDITIONS. CONTINUATION OF EARTHWORK OPERATIONS ON ADDITIONAL AREAS SHALL NOT BEGIN UNTIL THE EXPOSED SOIL SURFACE ON THE AREA BEING WORKED HAS BEEN STABILIZED, IN ORDER TO MINIMIZE AREAS WITHOUT EROSION CONTROL PROTECTION.

EROSION CONTROL APPLICATIONS & MEASURES

THE PLACEMENT OF EROSION CONTROL MEASURES SHALL BE COMPLETED IN ACCORDANCE WITH GUIDELINES ESTABLISHED IN BEST MANAGEMENT PRACTICES AND IN ACCORDANCE WITH THE EROSION CONTROL PLAN AND DETAILS IN THE PLAN SET.

1. TEMPORARY MULCHING:

ALL DISTURBED AREAS SHALL BE MULCHED WITH MATERIALS SPECIFIED BELOW PRIOR TO ANY STORM EVENT. ALL DISTURBED AREAS NOT FINAL GRADED WITHIN 14 DAYS SHALL BE MULCHED. DISTURBED AREAS ADJACENT TO NATURAL RESOURCES THAT ARE NOT GRADED WITHIN SEVEN (7) DAYS SHALL BE MULCHED. ALSO, AREAS WHICH HAVE BEEN TEMPORARILY OR PERMANENTLY SEEDED, SHALL BE MULCHED IMMEDIATELY FOLLOWING SEEDING. EROSION CONTROL BLANKETS ARE RECOMMENDED TO BE USED AT THE BASE OF GRASSED WATERWAYS AND ON SLOPES GREATER THAN 33%. MULCH ANCHORING SHOULD BE USED ON SLOPES GREATER THAN 5% AFTER SEPTEMBER 15TH OF THE CONSTRUCTION YEAR (SEE WINTER EROSION CONTROL NOTES). TYPES OF MULCH:

HAY OR STRAW: SHALL BE APPLIED AT A RATE OF 75 LBS/1,000 S.F. (1.5 TONS PER ACRE).

EROSION CONTROL MIX: SHALL BE PLACED EVENLY AND MUST PROVIDE 100% SOIL COVERAGE. EROSION CONTROL MIX SHALL BE APPLIED SUCH THAT THE THICKNESS ON SLOPES 3:1 OR LESS IS 2 INCHES PLUS 1/2 INCH PER 20 FEET OF SLOPE UP TO 100 FEET. THE THICKNESS ON SLOPES BETWEEN 1:1 AND 2:1 SHALL BE 4 INCHES PLUS 1/2 INCH PER 20 FEET OF SLOPE UP TO 100 FEET. THIS SHALL NOT BE USED ON SLOPES GREATER THAN 2:1.

EROSION CONTROL BLANKET: SHALL BE INSTALLED SUCH THAT CONTINUOUS CONTACT BETWEEN THE MAT AND THE SOIL IS OBTAINED. INSTALL BLANKETS AND STAPLE IN ACCORDANCE WITH THE MANUFACTURER'S RECOMMENDATIONS.

2. SOIL STOCKPILES:

STOCKPILES OF SOIL OR SUBSOIL SHALL BE MULCHED WITH HAY OR STRAW AT A RATE OF 75 LBS/1,000 S.F. (1.5 TONS PER ACRE) OR WITH A FOUR-INCH LAYER OF WOOD WASTE EROSION CONTROL MIX. THIS WILL BE DONE WITHIN 24 HOURS OF STOCKING AND RE-ESTABLISHED PRIOR TO ANY RAINFALL. ANY SOIL STOCKPILE WILL NOT BE PLACED (EVEN COVERED WITH HAY OR STRAW) WITHIN 100 FEET FROM ANY NATURAL RESOURCES. SEDIMENT BARRIERS SHALL BE INSTALLED DOWNGRADIENT OF STOCKPILES, AND STORMWATER SHALL BE PREVENTED FROM RUNNING ONTO THE STOCKPILE.

3. NATURAL RESOURCES PROTECTION:

ANY AREAS WITHIN 100 FEET FROM ANY NATURAL RESOURCES SHALL BE MULCHED USING TEMPORARY MULCHING (AS DESCRIBED IN PART 1 OF THIS SECTION) WITHIN 7 DAYS OF EXPOSURE OR PRIOR TO ANY STORM EVENT. SEDIMENT BARRIERS (AS DESCRIBED IN PART 4 OF THIS SECTION) SHALL BE PLACED BETWEEN ANY NATURAL RESOURCE AND THE DISTURBED AREA. PROJECTS CROSSING THE NATURAL RESOURCE SHALL BE PROTECTED A MINIMUM DISTANCE OF 100 FEET ON EITHER SIDE FROM THE RESOURCE.

4. SEDIMENT BARRIERS:

PRIOR TO THE BEGINNING OF ANY CONSTRUCTION, SEDIMENT BARRIERS SHALL BE STAKED ACROSS THE SLOPE(S), ON THE CONTOUR AT OR JUST BELOW THE LIMITS OF CLEARING OR GRUBBING, AND/OR JUST ABOVE ANY ADJACENT PROPERTY LINE OR WATERCOURSE TO PROTECT AGAINST CONSTRUCTION RELATED EROSION. SEDIMENT BARRIERS SHALL BE MAINTAINED BY THE CONTRACTOR UNTIL ALL EXPOSED SLOPES HAVE AT LEAST 90% VIGOROUS PERENNIAL VEGETATIVE COVER TO PREVENT EROSION.

SILT FENCE: SHALL BE INSTALLED PER THE DETAIL ON THE PLANS. THE EFFECTIVE HEIGHT OF THE FENCE SHALL NOT EXCEED 36 INCHES. IT IS RECOMMENDED THAT SILT FENCE BE REMOVED BY CUTTING THE FENCE MATERIALS AT GROUND LEVEL SO AS TO AVOID ADDITIONAL SOIL DISTURBANCE.

HAY BALES: SHALL NOT BE INSTALLED ADJACENT TO WETLAND. INSTALL PER THE DETAIL ON THE PLANS. BALES SHALL BE WIRE-BOUND OR STRING-TIED AND THESE BINDINGS MUST REMAIN PARALLEL WITH THE GROUND SURFACE DURING INSTALLATION TO PREVENT DETRIORATION OF THE BINDINGS. BALES SHALL BE INSTALLED WITHIN A MINIMUM 4 INCH DEEP TRENCH LINE WITH ENDS OF ADJACENT BALES TIGHTLY ABUTTING ONE ANOTHER.

EROSION CONTROL MIX: SHALL NOT BE USED ADJACENT TO WETLANDS. INSTALL PER THE DETAIL ON THE PLANS. THE MIX SHALL CONSIST PRIMARILY OF ORGANIC MATERIAL AND CONTAIN A WELL-GRADED MIXTURE OF PARTICLE SIZES AND MAY CONTAIN ROCKS LESS THAN 4 INCHES IN DIAMETER. THE MIX COMPOSITION SHALL MEET THE STANDARDS DESCRIBED WITHIN THE MDEP BEST MANAGEMENT PRACTICES. NO TRECHING IS REQUIRED FOR INSTALLATION OF THIS BARRIER. EROSION CONTROL MIX BERMS SHALL NOT BE USED AT THE BOTTOM OF STEEP SLOPES (>8%) OR SLOPES WITH FLOWING WATER.

CONTINUOUS CONCRETE BERM: SHALL BE INSTALLED PER THE DETAIL ON THE PLANS. THIS SEDIMENT BARRIER IS EROSION CONTROL MIX PLACED WITH A SYNTHETIC TUBULAR NETTING AND PERFORMS AS A STURDY SEDIMENT BARRIER THAT WORKS WELL ON HARD GROUND SUCH AS FROZEN CONDITIONS, TRAVELED AREAS OR PAVEMENT. NO TRECHING IS REQUIRED FOR INSTALLATION OF THIS BARRIER.

5. TEMPORARY CHECK DAMS:

SHALL BE INSTALLED PER THE DETAIL ON THE PLANS. CHECK DAMS ARE TO BE PLACED WITHIN DITCHES/SWALES AS SPECIFIED ON THE DESIGN PLANS IMMEDIATELY AFTER FINAL GRADING. CHECK DAMS SHALL BE 2 FEET HIGH. TEMPORARY CHECK DAMS MAY BE REMOVED ONLY AFTER THE ROADWAYS ARE PAVED AND THE VEGETATED SWALE ARE ESTABLISHED WITH AT LEAST 90% OF VIGOROUS PERENNIAL GROWTH. THE AREA BENEATH THE CHECK DAM MUST BE SEEDED AND MULCHED IMMEDIATELY AFTER REMOVAL OF THE CHECK DAM.

STONE CHECK DAMS: STONE DAMS SHOULD BE CONSTRUCTED OF 2 TO 3 INCH STONE AND PLACED SUCH THAT COMPLETE COVERAGE OF THE SWALE IS OBTAINED AND THAT THE CENTER OF THE DAM IS 8 INCHES LOWER THAN THE OUTER EDGES.

HAY BALE CHECK DAMS: BALES SHALL BE WIRE-BOUND OR STRING-TIED. BALES SHALL BE INSTALLED WITHIN A MINIMUM 4 INCH DEEP TRENCH LINE WITH ENDS OF ADJACENT BALES TIGHTLY ABUTTING ONE ANOTHER. HAY BALES SHALL BE PLACED SUCH THAT COMPLETE COVERAGE OF THE SWALE IS OBTAINED AND THAT THE CENTER OF THE DAM IS 8 INCHES LOWER THAN THE OUTER EDGES.

MANUFACTURED CHECK DAMS: MANUFACTURED CHECK DAMS, AS SPECIFIED IN THE DETAIL ON THE PLANS, MAY BE USED IF AUTHORIZED BY THE PROPER LOCAL, STATE OR FEDERAL REGULATING AGENCIES. THESE UNITS SHALL BE INSTALLED IN ACCORDANCE WITH THE MANUFACTURER'S RECOMMENDATIONS.

6. STORMDRAIN INLET PROTECTION:

INLET PROTECTION SHALL BE PLACED AROUND A STORMDRAIN DROP INLET OR CURB INLET PRIOR TO PERMANENT STABILIZATION OF THE IMMEDIATE AND UPSTREAM DISTURBED AREAS. THEY SHALL BE CONSTRUCTED IN A MANNER THAT WILL FACILITATE CLEAN-OUT AND DISPOSAL OF TRAPPED SEDIMENTS AND MINIMIZE INTERFERENCE WITH CONSTRUCTION ACTIVITIES. ANY RESULTANT PONDING OF WATER FROM THE PROTECTION METHOD MUST NOT CAUSE EXCESSIVE INCONVENIENCE OR DAMAGE TO ADJACENT AREAS OR STRUCTURES.

HAY BALE DROP INLET PROTECTION: WE DO NOT RECOMMEND THE USE OF HAY BALES AS INLET PROTECTION.

CONCRETE BLOCK AND STONE INLET SEDIMENT FILTER (DROP OR CURB INLET): SHALL BE INSTALLED PER THE DETAIL ON THE PLANS. THE HEIGHT OF THE CONCRETE BLOCK BARRIER CAN VARY BUT MUST BE BETWEEN 12 AND 24 INCHES TALL. A MINIMUM OF 1 INCH CRUSHED STONE SHALL BE USED.

MANUFACTURED SEDIMENT BARRIERS AND FILTER (DROP OR CURB INLET): MANUFACTURED FILTERS, AS SPECIFIED IN THE DETAIL ON THE PLANS, MAY BE USED IF INSTALLED IN ACCORDANCE WITH THE MANUFACTURER'S RECOMMENDATIONS.

7. STABILIZED CONSTRUCTION ENTRANCE/EXIT:

PRIOR TO CLEARING AND/OR GRUBBING THE SITE A STABILIZED CONSTRUCTION ENTRANCE/EXIT SHALL BE CONSTRUCTED WHEREVER TRAFFIC WILL EXIT THE CONSTRUCTION SITE ONTO A PAVED ROADWAY IN ORDER TO MINIMIZE THE TRACKING OF SEDIMENT AND DEBRIS FROM THE CONSTRUCTION SITE ONTO PUBLIC ROADWAYS. THE ENTRANCES AND ADJACENT ROADWAY AREAS SHALL BE PERIODICALLY SWEEPED TO FURTHER MINIMIZE THE TRACKING OF MUD, DUST OR DEBRIS FROM THE CONSTRUCTION AREA. THE TERM "SWEEP" IS UNDERSTOOD TO MEAN REMOVAL AND RECOVERY OF TRACKED SEDIMENT WITH A STREET SWEEPER, NOT BRUSHING THE MATERIAL INTO SWALES OR STRUCTURES WITH A MECHANICAL BROOM. STABILIZED CONSTRUCTION EXITS SHALL BE CONSTRUCTED IN AREAS SPECIFIED ON THE PLANS AND AS DETAILED ON THE PLANS. THE CONTRACTOR SHALL MAINTAIN THE STABILIZED CONSTRUCTION ENTRANCE UNTIL ALL DISTURBED AREAS ARE STABILIZED.

DUST CONTROL:

DUST CONTROL DURING CONSTRUCTION SHALL BE ACHIEVED BY THE USE OF A WATERING TRUCK TO PERIODICALLY SPRINKLE THE EXPOSED ROADWAY AREAS AS NECESSARY TO REDUCE DUST DURING THE DRY MONTHS. APPLYING OTHER DUST CONTROL PRODUCTS SUCH AS CALCIUM CHLORIDE OR OTHER MANUFACTURED PRODUCTS ARE ALLOWED IF AUTHORIZED BY THE PROPER LOCAL, STATE AND/OR FEDERAL REGULATING AGENCIES. HOWEVER, IT IS THE CONTRACTOR'S ULTIMATE RESPONSIBILITY TO MITIGATE DUST AND SOIL LOSS FROM THE SITE. IF OFFSITE TRACKING OCCURS, PUBLIC ROADS SHOULD BE SWEEP IMMEDIATELY AND NOT LESS THAN ONCE A WEEK AND PRIOR TO SIGNIFICANT STORM EVENTS.

TEMPORARY VEGETATION:

TEMPORARY VEGETATION SHALL BE APPLIED TO DISTURBED AREAS THAT WILL NOT RECEIVE FINAL GRADING FOR PERIODS UP TO 12 MONTHS. THIS PROCEDURE SHOULD BE USED EXTENSIVELY IN AREAS ADJACENT TO NATURAL RESOURCES. SEEDBED PREPARATION AND APPLICATION OF SEED SHALL BE CONDUCTED AS INDICATED IN THE PERMANENT VEGETATION SECTION OF THIS NARRATIVE. SPECIFIC SEEDS (FAST GROWING AND SHORT LIVING) SHALL BE SETTED FOR THE MAINTENANCE AND SEDIMENT CONTROL. BMP MANUALS FOR CONTRACTORS AND ENGINEERS' LATEST REVISION, ALTERNATIVE EROSION CONTROL MEASURES SHOULD BE USED IF SEEDING CAN NOT BE DONE BEFORE SEPTEMBER 15TH OF THE CONSTRUCTION YEAR.

PERMANENT VEGETATION:

REVEGETATION MEASURES SHALL COMMENCE IMMEDIATELY UPON COMPLETION OF FINAL GRADING OF AREAS TO BE LOAMED AND SEEDED. THE APPLICATION OF SEED SHALL BE CONDUCTED BETWEEN APRIL 1ST AND OCTOBER 1ST OF THE CONSTRUCTION YEAR, PLEASE REFER TO THE WINTER EROSION CONTROL NOTES FOR MORE DETAIL. REVEGETATION MEASURES SHALL CONSIST OF THE FOLLOWING:

SEEDBED PREPARATION:

A. FOUR (4) INCHES OF LOAM SHALL BE SPREAD OVER DISTURBED AREAS AND SMOOTHED TO A UNIFORM SURFACE. LOAM SHALL BE FREE OF SUBSOIL, CLAY LUMPS, STONES AND OTHER OBJECTS OVER 2 INCHES OR LARGER IN ANY DIMENSION, AND WITHOUT WEEDS, ROOTS OR OTHER OBJECTIONABLE MATERIAL.

B. SOILS TESTS SHALL BE TAKEN AT THE TIME OF SOIL STRIPPING TO DETERMINE FERTILIZATION REQUIREMENTS. SOILS TESTS SHALL BE TAKEN PROMPTLY AS TO NOT INTERFERE WITH THE 14-DAY LIMIT ON SOIL EXPOSURE. BASED UPON TEST RESULTS, SOIL AMENDMENTS SHALL BE INCORPORATED INTO THE SOIL PRIOR TO FINAL SEEDING. IN LIEU OF SOIL TESTS, SOIL AMENDMENTS MAY BE APPLIED AS FOLLOWS:

ITEM	APPLICATION RATE
10-20-20 FERTILIZER (N-P205-K20 OR EQUAL)	18.4 LBS./1,000 S.F.
GROUND LIMESTONE (50% CALCIUM & MAGNESIUM OXIDE)	138 LBS./1,000 S.F.
C. WORK LIME AND FERTILIZER INTO THE SOIL AS NEARLY AS PRACTICAL TO A DEPTH OF 4 INCHES WITH PROPER EQUIPMENT. ROLL THE AREA TO FIRM THE SEEDBED EXCEPT ON CLAY OR SILTY SOILS OR COARSE SAND.	

APPLICATION OF SEED:

A. SEEDING: SHALL BE CONDUCTED BETWEEN APRIL 1ST AND OCTOBER 1ST OF THE CONSTRUCTION YEAR. GENERALLY A SEED MIXTURE MAY BE APPLIED AS FOLLOWS: (CONSERVATION MIX)

SEED TYPE	APPLICATION RATE
FESCUE, FAWN	0.34 LBS/1,000 S.F. (15 LBS/ACRE)
BIRD'S FOOT TREFOIL, VARIETY NOT STATED	0.28 LBS/1,000 S.F. (12 LBS/ACRE)
ANNUAL RYEGRASS	0.18 LBS/1,000 S.F. (8 LBS/ACRE)
TIMOTHY, CLIMAX	0.18 LBS/1,000 S.F. (8 LBS/ACRE)
ALSIKE CLOVER	0.11 LBS/1,000 S.F. (5 LBS/ACRE)
REDTOP	0.05 LBS/1,000 S.F. (2 LBS/ACRE)
TOTAL	1.14 LBS/1,000 S.F. (50 LBS/ACRE)

NOTE: A SPECIFIC SEED MIXTURE SHOULD BE CHOSEN TO MATCH THE SOILS CONDITION OF THE SITE. VARIOUS AGENCIES CAN RECOMMEND SEED MIXTURES. MDEP RECOMMENDED SEED MIXTURES ARE IN THE EROSION AND SEDIMENT CONTROL BMP MANUAL DATED 2016 OR LATEST REVISION.

HYDROSEEDING: SHALL BE CONDUCTED ON PREPARED AREAS WITH SLOPES LESS THAN 2:1. LIME AND FERTILIZER MAY BE APPLIED SIMULTANEOUSLY WITH THE SEED. HYDROSEEDING SEEDING RATES MUST BE INCREASED BY 10% WHEN HYDROSEEDING.

C. MULCHING: SHALL COMMENCE IMMEDIATELY AFTER SEED IS APPLIED. REFER TO THE TEMPORARY MULCHING SECTION OF THIS NARRATIVE FOR DETAILS.

SODDING:

FOLLOWING SEEDBED PREPARATION, SOD CAN BE APPLIED IN LIEU OF SEEDING IN AREAS WHERE IMMEDIATE VEGETATION IS MOST BENEFICIAL SUCH AS DITCHES, AROUND STORMWATER DROP INLETS AND AREAS OF AESTHETIC VALUE. SOD SHOULD BE LAID AT RIGHT ANGLES TO THE DIRECTION OF FLOW, STARTING AT THE LOWEST ELEVATION. SOD SHOULD BE ROLLED OR TAMPED DOWN TO EVEN OUT THE JOINTS ONCE LAID DOWN. WHERE FLOW IS PREVALENT THE SOD MUST BE PROPERLY ANCHORED DOWN. IRRIGATE THE SOD IMMEDIATELY AFTER INSTALLATION. IN MOST CASES, SOD CAN BE ESTABLISHED BETWEEN APRIL 1ST AND NOVEMBER 15TH OF THE CONSTRUCTION YEAR, HOWEVER, REFER TO THE WINTER EROSION CONTROL NOTES FOR ANY ACTIVITIES AFTER OCTOBER 1ST.

STANDARDS FOR TIMELY STABILIZATION:

STANDARD FOR THE TIMELY STABILIZATION OF DISTURBED SLOPES -- THE CONTRACTOR WILL CONSTRUCT AND STABILIZE STONE-COVERED SLOPES BY NOVEMBER 15. THE CONTRACTOR WILL SEED AND MULCH ALL SLOPES TO BE VEGETATED BY SEPTEMBER 15. THE MDEP WILL CONSIDER ANY AREA HAVING A GRADE GREATER THAN 15% (10H:1V) TO BE A SLOPE. IF THE CONTRACTOR FAILS TO STABILIZE ANY SLOPE TO BE VEGETATED BY SEPTEMBER 15, THEN THE CONTRACTOR WILL TAKE ONE OF THE FOLLOWING ACTIONS TO STABILIZE THE SLOPE FOR LATE FALL AND WINTER.

- STABILIZE THE SOIL WITH TEMPORARY VEGETATION AND EROSION CONTROL MATS -- BY OCTOBER 1 THE CONTRACTOR WILL SEED THE DISTURBED SLOPE WITH WINTER RYE AT A SEEDING RATE OF 3 POUNDS PER 1,000 SQUARE FEET AND APPLY EROSION CONTROL MATS OVER THE MULCHED SLOPE. THE CONTRACTOR WILL MONITOR GROWTH OF THE RYE OVER THE NEXT 30 DAYS. IF THE RYE FAILS TO GROW AT LEAST THREE INCHES OR COVER AT LEAST 75% OF THE DISTURBED SLOPE BEFORE NOVEMBER 15, THEN THE APPLICANT WILL MULCH THE AREA FOR OVER-WINTER PROTECTION AS DESCRIBED IN ITEM 3(C) OF THIS STANDARD.
- STABILIZE THE SLOPE WITH SOD -- THE CONTRACTOR WILL STABILIZE THE DISTURBED SLOPE WITH PROPERLY INSTALLED SOD BY OCTOBER 1. PROPER INSTALLATION INCLUDES THE APPLICANT PINNING THE SOD ONTO THE SLOPE WITH WIRE PINS, ROLLING THE SOD TO GUARANTEE CONTACT BETWEEN THE SOD AND UNDERLYING SOIL, AND WATERING THE SOD TO PROMOTE ROOT GROWTH INTO THE DISTURBED SOIL. THE APPLICANT WILL NOT USE LATE-SEASON SOD INSTALLATION TO STABILIZE SLOPES HAVING A GRADE GREATER THAN 33% (3H:1V).
- STABILIZE THE SLOPE WITH WOOD WASTE COMPOST -- THE CONTRACTOR WILL PLACE A SIX-INCH LAYER OF WOOD WASTE COMPOST ON THE SLOPE BY NOVEMBER 15. PRIOR TO PLACING THE WOOD WASTE COMPOST, THE APPLICANT WILL REMOVE ANY SNOW ACCUMULATION ON THE DISTURBED SLOPE. THE APPLICANT WILL NOT USE WOOD WASTE COMPOST TO STABILIZE SLOPES HAVING GRADES GREATER THAN 50% (2H:1V) OR HAVING GROUNDWATER SEEPS ON THE SLOPE FACE.
- STABILIZE THE SLOPE WITH STONE RIPRAP -- THE CONTRACTOR WILL PLACE A LAYER OF STONE RIPRAP ON THE SLOPE BY NOVEMBER 15. THE APPLICANT WILL HIRE A REGISTERED PROFESSIONAL ENGINEER TO DETERMINE THE STONE SIZE NEEDED FOR STABILITY AND TO DESIGN A FILTER LAYER FOR UNDERNEATH THE RIPRAP.

STANDARD FOR THE TIMELY STABILIZATION OF DISTURBED SOILS -- BY SEPTEMBER 15 THE CONTRACTOR WILL SEED AND MULCH ALL DISTURBED SOILS ON AREAS HAVING A SLOPE LESS THAN 15%. IF THE CONTRACTOR FAILS TO STABILIZE THESE SOILS BY THIS DATE, THEN THE CONTRACTOR WILL TAKE ONE OF THE FOLLOWING ACTIONS TO STABILIZE THE SOIL FOR LATE FALL AND WINTER.

- STABILIZE THE SOIL WITH TEMPORARY VEGETATION -- BY OCTOBER 1 THE CONTRACTOR WILL SEED THE DISTURBED SOIL WITH WINTER RYE AT A SEEDING RATE OF 3 POUNDS PER 1000 SQUARE FEET AND APPLY EROSION CONTROL MATS OVER THE MULCHED SLOPE. THE CONTRACTOR WILL MONITOR GROWTH OF THE RYE OVER THE NEXT 30 DAYS. IF THE RYE FAILS TO GROW AT LEAST THREE INCHES OR COVER AT LEAST 75% OF THE DISTURBED SOIL BEFORE NOVEMBER 15, THEN THE APPLICANT WILL MULCH THE AREA FOR OVER-WINTER PROTECTION AS DESCRIBED IN ITEM 3(C) OF THIS STANDARD.
- STABILIZE THE SOIL WITH SOD -- THE APPLICANT WILL STABILIZE THE DISTURBED SOIL WITH PROPERLY INSTALLED SOD BY OCTOBER 1. PROPER INSTALLATION INCLUDES THE APPLICANT PINNING THE SOD ONTO THE SOIL WITH WIRE PINS, ROLLING THE SOD TO GUARANTEE CONTACT BETWEEN THE SOD AND UNDERLYING SOIL, AND WATERING THE SOD TO PROMOTE ROOT GROWTH INTO THE DISTURBED SOIL.
- STABILIZE THE SOIL WITH MULCH -- BY NOVEMBER 15 THE APPLICANT WILL MULCH THE DISTURBED SOIL BY SPREADING HAY OR STRAW AT A RATE OF AT LEAST 150 POUNDS PER 1000 SQUARE FEET ON THE AREA SO THAT NO SOIL IS VISIBLE THROUGH THE MULCH. THE APPLICANT WILL REMOVE ANY SNOW ACCUMULATION ON THE DISTURBED AREA. IMMEDIATELY AFTER APPLYING THE MULCH, THE APPLICANT WILL ANCHOR THE MULCH WITH PLASTIC NETTING TO PREVENT WIND FROM MOVING THE MULCH OFF THE DISTURBED SOIL.

- MAINTENANCE MEASURES SHALL BE APPLIED AS NEEDED DURING THE ENTIRE CONSTRUCTION CYCLE. AFTER EACH RAINFALL, SNOW STORM OR PERIOD OF THAWING AND RUNOFF, AND AT LEAST EVERY SEVEN (7) DAYS, THE CONTRACTOR SHALL PERFORM A VISUAL INSPECTION OF ALL INSTALLED EROSION CONTROL MEASURES. THE CONTRACTOR SHALL PERFORM REPAIRS NO LATER THAN THE END OF THE NEXT WORKDAY, TO ALLOW CONTINUED PROPER FUNCTIONING OF THE EROSION CONTROL MEASURE. THE CONTRACTOR SHALL PROVIDE THE NECESSARY REGULATING AGENCIES WITH WRITTEN DOCUMENTATION DESCRIBING DATES OF INSPECTIONS AND NECESSARY FOLLOW-UP WORK TO MAINTAIN EROSION CONTROL MEASURES MEETING THE REQUIREMENTS OF THIS PLAN WITHIN SEVEN (7) DAYS.
- FOLLOWING THE TEMPORARY AND/OR FINAL SEEDINGS, THE CONTRACTOR SHALL INSPECT THE WORK AREA SEMIMONTHLY UNTIL THE SEEDINGS HAVE BEEN ESTABLISHED. ESTABLISHED MEANS A MINIMUM OF 90% OF AREAS COVERED WITH VIGOROUS GROWTH. INSPECTION SHALL BE CARRIED OUT BY THE CONTRACTOR WITH FOLLOW-UP INSPECTIONS IN THE EVENT OF ANY FAILURES UNTIL VEGETATION IS ADEQUATELY ESTABLISHED.

HOUSEKEEPING:

- SPILL PREVENTION: CONTROLS MUST BE USED TO PREVENT POLLUTANTS FROM CONSTRUCTION AND WASTE MATERIALS STORED ON SITE TO ENTER STORMWATER, WHICH INCLUDES STORAGE OF MATERIALS TO MINIMIZE EXPOSURE OF THE MATERIALS TO STORMWATER. THE SITE CONTRACTOR OR OPERATOR MUST DEVELOP, AND IMPLEMENT AS NECESSARY, APPROPRIATE SPILL PREVENTION, CONTAINMENT, AND RESPONSE PLANNING MEASURES.
- GROUNDWATER PROTECTION: DURING CONSTRUCTION, LIQUID PETROLEUM PRODUCTS AND OTHER HAZARDOUS MATERIALS WITH THE POTENTIAL TO CONTAMINATE GROUNDWATER MAY NOT BE STORED OR HANDLED IN AREAS OF THE SITE DRAINING TO AN INFILTRATION AREA. AN "INFILTRATION AREA" IS ANY AREA OF THE SITE THAT BY DESIGN OR AS A RESULT OF SOILS, TOPOGRAPHY AND OTHER RELEVANT FACTORS ACCUMULATES RUNOFF THAT INFILTRATES INTO THE SOIL, DIKES, BERMS, SUMPS, AND OTHER FORMS OF SECONDARY CONTAINMENT THAT PREVENT DISCHARGE TO GROUNDWATER MAY BE USED TO ISOLATE PORTIONS OF THE SITE FOR THE PURPOSES OF STORAGE AND HANDLING OF THESE MATERIALS. INFILTRATION OF STORMWATER MUST PROVIDE ADEQUATE PRE-TREATMENT OF STORMWATER PRIOR TO DISCHARGE OF STORMWATER TO THE INFILTRATION AREA, OR PROVIDE FOR TREATMENT WITHIN THE INFILTRATION AREA, IN ORDER TO PREVENT THE ACCUMULATION OF FINES, REDUCTION IN INFILTRATION RATE, AND CONSEQUENT FLOODING AND DESTABILIZATION.
- FUGITIVE SEDIMENT AND DUST: ACTIONS MUST BE TAKEN TO ENSURE THAT ACTIVITIES DO NOT RESULT IN NOTICEABLE EROSION OF SOILS OR FUGITIVE DUST EMISSIONS DURING OR AFTER CONSTRUCTION. OIL MAY NOT BE USED FOR DUST CONTROL, BUT OTHER WATER ADDITIVES MAY BE CONSIDERED AS NEEDED. A STABILIZED CONSTRUCTION ENTRANCE (SCE) SHOULD BE INCLUDED TO MINIMIZE TRACKING OF MUD AND SEDIMENT. IF OFF-SITE TRACKING OCCURS, PUBLIC ROADS SHOULD BE SWEEP IMMEDIATELY AND NO LESS THAN ONCE A WEEK AND PRIOR TO SIGNIFICANT STORM EVENTS. OPERATIONS DURING DRY MONTHS, THAT EXPERIENCE FUGITIVE DUST PROBLEMS, SHOULD WET DOWN UNPAVED ACCESS ROADS ONCE A WEEK OR MORE FREQUENTLY AS NEEDED WITH A WATER ADDITIVE TO SUPPRESS FUGITIVE SEDIMENT AND DUST.
- DEBRIS AND OTHER MATERIALS: MINIMIZE THE EXPOSURE OF CONSTRUCTION DEBRIS, BUILDING AND LANDSCAPING MATERIALS, TRASH, FERTILIZERS, PESTICIDES, HERBICIDES, PESTICIDES, SANITARY WASTE AND OTHER MATERIALS TO PRECIPITATION AND STORMWATER RUNOFF. THESE MATERIALS MUST BE PREVENTED FROM BECOMING A POLLUTANT SOURCE.
- EXCAVATION DE-WATERING: EXCAVATION DE-WATERING IS THE REMOVAL OF WATER FROM TRENCHES, FOUNDATIONS, COFFER DAMS, PONDS, AND OTHER AREAS WITHIN THE CONSTRUCTION AREA THAT RETAIN WATER AFTER EXCAVATION. IN MOST CASES THE COLLECTED WATER IS HEAVILY SALTED AND HINDERS CORROD AND SAFE CONSTRUCTION PRACTICES. THE COLLECTED WATER REMOVED FROM THE PONDED AREA, EITHER THROUGH GRAVITY OR PUMPING, MUST BE SPREAD THROUGH NATURAL WOODEN BUFFERS OR REMOVED TO AREAS THAT ARE SPECIFICALLY DESIGNED TO COLLECT THE MAXIMUM AMOUNT OF SEDIMENT POSSIBLE, LIKE A COFFERDAM SEDIMENTATION BASIN. AVOID ALLOWING THE WATER TO FLOW OVER DISTURBED AREAS OF THE SITE. EQUIVALENT MEASURES MAY BE TAKEN IF APPROVED BY THE DEPARTMENT.
- AUTHORIZED NON-STORMWATER DISCHARGES: IDENTIFY AND PREVENT CONTAMINATION BY NON-STORMWATER DISCHARGES, WHERE ALLOWED NON-STORMWATER DISCHARGES EXIST. THEY MUST BE IDENTIFIED AND STEPS SHOULD BE TAKEN TO ENSURE THE IMPLEMENTATION OF APPROPRIATE POLLUTION PREVENTION MEASURES FOR THE NON-STORMWATER COMPONENT(S) OF THE DISCHARGE. AUTHORIZED NON-STORMWATER DISCHARGES ARE:
 - DISCHARGES FROM FIREFIGHTING ACTIVITY;
 - FIRE HYDRANT FLUSHINGS;
 - VEHICLE WASHWATER IF DETERGENTS ARE NOT USED AND WASHING IS LIMITED TO THE EXTERIOR OF VEHICLES (ENGINE, UNDERCARRIAGE AND TRANSMISSION WASHING IS PROHIBITED);
 - DUST CONTROL RUNOFF IN ACCORDANCE WITH PERMIT CONDITIONS;
 - ROUTINE EXTERNAL BUILDING WASHDOWN, NOT INCLUDING SURFACE PAINT REMOVAL, THAT DOES NOT INVOLVE DETERGENTS;
 - PAVEMENT WASHWATER (WHERE SPILL CLEANERS OF TOXIC OR HAZARDOUS MATERIALS HAVE NOT OCCURRED, UNLESS ALL SPILLED MATERIAL HAD BEEN REMOVED) IF DETERGENTS ARE NOT USED;
 - UNCONTAMINATED AIR CONDITIONING OR COMPRESSOR CONDENSATE;
 - UNCONTAMINATED GROUNDWATER SEES OR SPRING WATER;
 - FOUNDATION OR FOOTER DRAIN-WATER WHERE FLOWS ARE NOT CONTAMINATED;
 - UNCONTAMINATED EXCAVATION DEWATERING;
 - POTABLE WATER SOURCES INCLUDING WATERLINE FLUSHINGS; AND
 - LANDSCAPE IRRIGATION.
- UNAUTHORIZED NON-STORMWATER DISCHARGES: THE DEPARTMENT'S APPROVAL DOES NOT AUTHORIZE A DISCHARGE THAT IS MIXED WITH A SOURCE OF NON-STORMWATER, OTHER THAN THOSE DISCHARGES SPECIFICALLY, THE DEPARTMENT'S APPROVAL DOES NOT AUTHORIZE A DISCHARGE OF THE FOLLOWING:
 - WASTEWATER FROM THE WASHOUT OR CLEAN OUT OF CONCRETE, STUCCO, PAINT, FORM RELEASE OILS, CURING COMPOUNDS OR OTHER CONSTRUCTION MATERIALS;
 - FUELS, OILS OR OTHER POLLUTANTS USED IN VEHICLE AND EQUIPMENT OPERATION AND MAINTENANCE;
 - SOAPS, SOLVENTS, OR DETERGENTS USED IN VEHICLE AND EQUIPMENT WASHING; AND
 - TOXIC OR HAZARDOUS SUBSTANCES FROM A SPILL OR OTHER RELEASE.

WINTER EROSION CONTROL MEASURES

THE WINTER CONSTRUCTION PERIOD IS FROM NOVEMBER 1 THROUGH APRIL 15. IF THE CONSTRUCTION SITE IS NOT STABILIZED WITH PAVEMENT, A ROAD GRAVEL BASE, 75% MATURE VEGETATION COVER OR RIPRAP BY NOVEMBER 1 THEN THE SITE NEEDS TO BE PROTECTED WITH OVER-WINTER STABILIZATION. AN AREA CONSIDERED OPEN IS ANY AREA NOT STABILIZED WITH PAVEMENT, VEGETATION, MULCHING, EROSION CONTROL MATS, RIPRAP OR GRAVEL BASE ON A ROAD. LIMIT THE EXPOSED AREA TO THOSE AREAS IN WHICH WORK IS EXPECTED TO BE UNDER TAKEN DURING THE PROCEEDING 15 DAYS AND THAT CAN BE MULCHED IN ONE DAY PRIOR TO ANY SNOW EVENT. ALL AREAS SHALL BE CONSIDERED TO BE DENUDED UNTIL THE SUBBASE GRAVEL IS INSTALLED IN ROADWAY AREAS OR THE AREAS OF FUTURE LOAM AND SEED HAVE BEEN LOAMED, SEEDED AND MULCHED. HAY AND STRAW MULCH RATE SHALL BE A MINIMUM OF 150 LBS./1,000 S.F. (3 TONS/ACRE) AND SHALL BE PROPERLY ANCHORED. THE CONTRACTOR MUST INSTALL ANY ADDED MEASURES WHICH MAY BE NECESSARY TO CONTROL EROSION/SEDIMENTATION FROM THE SITE DEPENDENT UPON THE ACTUAL SITE AND WEATHER CONDITIONS. CONTINUATION OF EARTHWORK OPERATIONS ON ADDITIONAL AREAS SHALL NOT BEGIN UNTIL THE EXPOSED SOIL SURFACE ON THE AREA BEING WORKED HAS BEEN STABILIZED, IN ORDER TO MINIMIZE AREAS WITHOUT EROSION CONTROL PROTECTION.

1. SOIL STOCKPILES

STOCKPILES OF SOIL OR SUBSOIL WILL BE MULCHED FOR OVER WINTER PROTECTION WITH HAY OR STRAW AT TWICE THE NORMAL RATE OR AT 150 LBS./1,000 S.F. (3 TONS PER ACRE) OR WITH A FOUR-INCH LAYER OF WOOD WASTE EROSION CONTROL MIX. THIS WILL BE DONE WITHIN 24 HOURS OF STOCKING AND RE-ESTABLISHED PRIOR TO ANY RAINFALL OR SNOWFALL. ANY SOIL STOCKPILE WILL NOT BE PLACED (EVEN COVERED WITH HAY OR STRAW) WITHIN 100 FEET FROM ANY NATURAL RESOURCES.

2. NATURAL RESOURCES PROTECTION

ANY AREAS WITHIN 100 FEET FROM ANY NATURAL RESOURCES, IF NOT STABILIZED WITH A MINIMUM OF 75% MATURE VEGETATION CATCH, SHALL BE MULCHED BY DECEMBER 1 AND ANCHORED WITH PLASTIC NETTING OR PROTECTED WITH EROSION CONTROL MATS. DURING WINTER CONSTRUCTION, A DOUBLE LINE OF SEDIMENT BARRIERS (I.E. SILT FENCE BACKED WITH HAY BALES OR EROSION CONTROL MIX) WILL BE PLACED BETWEEN ANY NATURAL RESOURCE AND THE DISTURBED AREA.

PROJECTS CROSSING THE NATURAL RESOURCE SHALL BE PROTECTED A MINIMUM DISTANCE OF 100 FEET ON EITHER SIDE FROM THE RESOURCE. EXISTING PROJECTS NOT STABILIZED BY DECEMBER 1 SHALL BE PROTECTED WITH THE SECOND LINE OF SEDIMENT BARRIER TO ENSURE FUNCTIONALITY DURING THE SPRING THAW AND RAINS.

3. SEDIMENT BARRIERS

DURING FROZEN CONDITIONS, SEDIMENT BARRIERS SHALL CONSIST OF WOOD WASTE FILTER BERMS AS FROZEN SOIL PREVENTS THE PROPER INSTALLATION OF HAY BALES AND SEDIMENT SILT FENCES.

4. MULCHING

ALL AREA SHALL BE CONSIDERED TO BE DENUDED UNTIL AREAS OF FUTURE LOAM AND SEED HAVE BEEN LOAMED, SEEDED AND MULCHED. HAY AND STRAW MULCH SHALL BE APPLIED AT A RATE OF 150 LB. PER 1,000 SQUARE FEET OR 3 TONS/ACRE (TWICE THE NORMAL ACCEPTED RATE OF 75-LBS./1,000 S.F. OR 1.5 TONS/ACRE) AND SHALL BE PROPERLY ANCHORED. MULCH SHALL NOT BE SPREAD ON TOP OF SNOW. THE SNOW WILL BE REMOVED DOWN TO A ONE-INCH DEPTH OR LESS PRIOR TO APPLICATION. AFTER EACH DAY OF FINAL GRADING, THE AREA WILL BE PROPERLY STABILIZED WITH ANCHORED HAY OR STRAW OR EROSION CONTROL MATTING. AN AREA SHALL BE CONSIDERED TO HAVE BEEN STABILIZED WHEN EXPOSED SURFACES HAVE BEEN EITHER MULCHED WITH HAY OR STRAW AT HAY AT A RATE OF 150 LB. PER 1,000 SQUARE FEET (3 TONS/ACRE) AND ADEQUATELY ANCHORED THAT GROUND SURFACE IS NOT VISIBLE THROUGH THE MULCH.

BETWEEN THE DATES OF SEPTEMBER 1 AND APRIL 15, ALL MULCH SHALL BE ANCHORED BY EITHER PEG LINE, MULCH NETTING, ASPHALT EMULSION CHEMICAL, TRACK OR WOOD CELLULOSE FIBER. WHEN GROUND SURFACE IS NOT VISIBLE THOUGH THE MULCH THEN COVER IS SUFFICIENT. AFTER NOVEMBER 1ST, MULCH AND ANCHORING OF ALL BARE SOIL SHALL OCCUR AT THE END OF EACH FINAL GRADING WORK DAY.

5. MULCHING ON SLOPES AND DITCHES


SLOPES SHALL NOT BE LEFT EXPOSED FOR ANY EXTENDED TIME OF WORK SUSPENSION UNLESS FULLY MULCHED AND ANCHORED WITH PEG AND NETTING OR WITH EROSION CONTROL MATS. MULCHING SHALL BE APPLIED AT A RATE OF 200 LBS./1,000 S.F. OR 1.5 TONS/ACRE. MULCH SHALL BE USED TO ANCHOR MULCH IN ALL DRAINAGE WAYS WITH A SLOPE GREATER THAN 3% FOR SLOPES EXPOSED TO DIRECT WINDS AND FOR ALL OTHER SLOPES GREATER THAN 5%. EROSION CONTROL BLANKETS SHALL BE USED IN LIEU OF MULCH IN ALL DRAINAGE WAYS WITH SLOPES 8%. EROSION CONTROL MIX CAN BE USED TO SUBSTITUTE EROSION CONTROL BLANKETS ON ALL SLOPES EXCEPT DITCHES.

6. SEEDING

BETWEEN THE DATES OF OCTOBER 15 AND APRIL 1ST, LOAM OR SEED WILL NOT BE REQUIRED. DURING PERIODS OF ABOVE FREEZING TEMPERATURES FINISHED AREAS SHALL BE FINE GRADED AND EITHER PROTECTED WITH MULCH OR TEMPORARILY SEEDED AND MULCHED UNTIL SUCH TIME AS THE FINAL TREATMENT CAN BE APPLIED. IF THE DATE IS AFTER NOVEMBER 1ST AND IF THE EXPOSED AREA HAS BEEN LOAMED, FINAL GRADED WITH A UNIFORM SURFACE, THEN THE AREA MAY BE DORMANT SEEDED AT A RATE OF 3 TIMES HIGHER THAN SPECIFIED FOR PERMANENT SEED AND THEN MULCHED. DORMANT SEEDING MAY BE SELECTED TO BE PLACED PRIOR TO THE PLACEMENT OF MULCH AND FABRIC NETTING ANCHORED WITH STAPLES. IF DORMANT SEEDING IS USED FOR THE SITE, ALL DISTURBED AREAS SHALL RECEIVE 4" OF LOAM AND SEED AT AN APPLICATION RATE OF 5LBS/1000 S.F. ALL AREAS SEEDED DURING THE WINTER WILL BE INSPECTED IN THE SPRING FOR ADEQUATE CATCH. ALL AREAS SUFFICIENTLY VEGETATED (LESS THAN 75% CATCH) SHALL BE REVEGETATED BY REPLACING LOAM, SEED AND MULCH. IF DORMANT SEEDING IS NOT USED FOR THE SITE, ALL DISTURBED AREAS SHALL BE REVEGETATED IN THE SPRING. SEED TYPE SHALL BE WINTER RYE.

7. INSPECTION AND MONITORING

MAINTENANCE MEASURES SHALL BE APPLIED AS NEEDED DURING THE ENTIRE CONSTRUCTION SEASON. AT A MINIMUM, AFTER EACH RAINFALL, SNOW STORM OR PERIOD OF THAWING AND RUNOFF, THE SITE CONTRACTOR SHALL PERFORM A VISUAL INSPECTION OF ALL INSTALLED EROSION CONTROL MEASURES AND PERFORM REPAIRS AS NEEDED TO INSURE THEIR CONTINUOUS FUNCTION. FOLLOWING THE TEMPORARY AND/OR FINAL SEEDINGS, THE CONTRACTOR SHALL INSPECT THE SPRING INSPECTION AND REPAIR ANY DAMAGES AND/OR UNESTABLISHED SPOTS. ESTABLISHED VEGETATIVE COVER MEANS A MIN

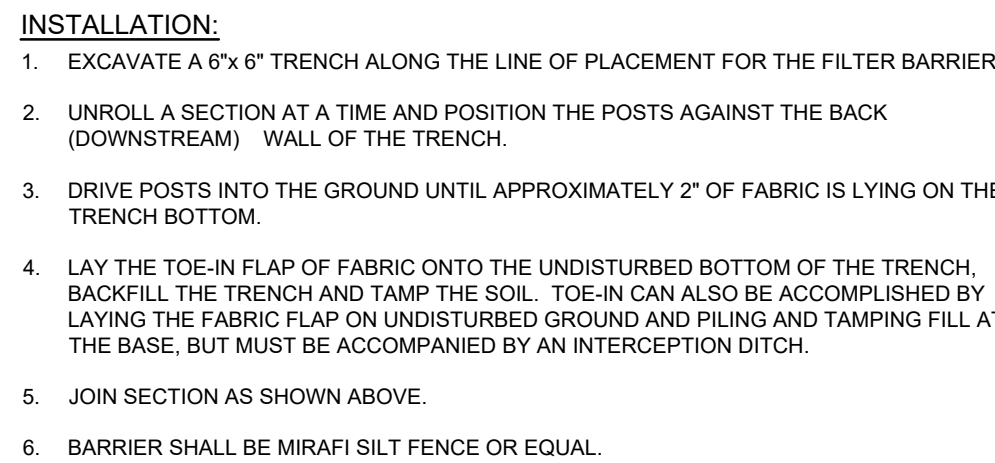

ORGANIC BASED
EROSION CONTROL MIX


12"

24"

24"

EROSION CONTROL MIX SHALL BE MANUFACTURED ON OR OFF THE PROJECT SITE SUCH THAT ITS COMPOSITION IS IN ACCORDANCE WITH THE MDEP MAINE EROSION AND SEDIMENT CONTROL BMP MANUAL, LAST REVISED 3/2003 OR LATER. IT MUST CONSIST PRIMARILY OF ORGANIC MATERIAL, SEPARATED AT THE POINT OF GENERATION, AND MAY INCLUDE: SHREDDED BARK, STUMP GRINDINGS, COMPOSTED BARK, OR ACCEPTABLE MANUFACTURED PRODUCTS. WOOD AND BARK CHIPS, GROUND CONSTRUCTION DEBRIS OR REPROCESSED WOOD PRODUCTS WILL NOT BE ACCEPTABLE AS THE ORGANIC COMPONENT OF THE MIX.

1. THE BARRIER MUST BE PLACED ACROSS THE SLOPE, ALONG THE CONTOUR.
2. EXISTING GROUND SHALL BE PREPARED SUCH THAT THE BARRIER MAY LIE NEARLY FLAT ALONG THE GROUND TO AVOID THE CREATION OF VOIDS AND BRIDGES IN ORDER TO MINIMIZE THE POTENTIAL OF WASH-OUTS UNDER THE BARRIER
3. THE BARRIER SHALL BE A MINIMUM OF 1 FOOT HIGH (AS MEASURED ON THE UPHILL SIDE) AND 2 FEET WIDE FOR SLOPES LESS THAN 5% IN GRADE AND SHALL BE WIDE TO ACCOMMODATE THE ADDITIONAL RUNOFF.
4. EROSION CONTROL MESH CAN BE INSTALLED WHERE SILT FENCE IS ILLUSTRATED ON THE DESIGN PLANS IN AREAS EXCEPT IN, BUT NOT LIMITED TO, THE FOLLOWING AREAS: WETLAND AREAS, AT POINTS OF CONCENTRATED FLOW, BELOW CULVERT OUTLET APRONS, AROUND CATCH BASINS AND CLOSED STORM SYSTEMS AND AT THE BOTTOM OF STEEP SLOPES THAT ARE MORE THAN 50 FEET FROM TOP TO BOTTOM.

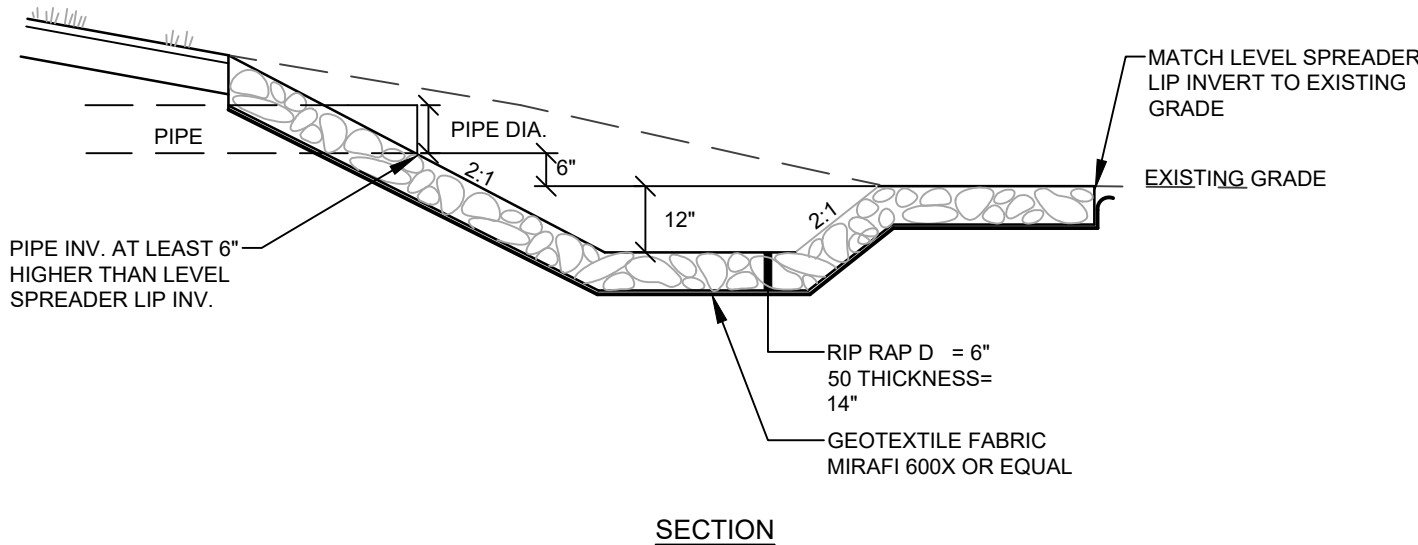

1. STONE SIZE- AASHTO DESIGNATION M43, SIZE NO. 2 (1 1/2" TO 1 1/2"). USE CRUSHED STONE
2. LENGTH- AS SHOWN ON PLANS, MIN. 50 FEET.
3. THICKNESS- NOT LESS THAN EIGHT (8) INCHES.
4. WIDTH- NOT LESS THAN FULL WIDTH OF ALL POINT OF INGRESS OR EGRESS.
5. MAINTENANCE- THE ENTRANCE SHALL BE MAINTAINED IN A CONDITION WHICH WILL PREVENT TRAPPING OF FLOWING SEDIMENT ON PUBLIC RIGHT-OF-WAY. THIS MAY REQUIRE PERIODIC TOP DRESSING WITH ADDITIONAL STONE AS CONDITIONS DEMAND AND REPAIR AND/OR CLEANUP OF ANY MEASURES USED TO TRAP SEDIMENT. ALL SEDIMENT SPILLED, PROPPED, WASHED OR TRACKED ONTO PUBLIC RIGHT-OF-WAY MUST BE REMOVED IMMEDIATELY.

4" LOAM AND SEED

COMMON BORROW AS REQUIRED

The figure contains two diagrams illustrating erosion control methods:

- SLOPES:** A perspective view of a sloped embankment. It shows three distinct sections of erosion control: the top section uses vertical wooden stakes (floc), the middle section uses horizontal wooden stakes (floc), and the bottom section uses a combination of vertical and horizontal stakes (floc). A 'LATERAL JOINT' is indicated by a circle and arrow pointing to the boundary between the middle and bottom sections. A blue arrow labeled 'FLOW' points down the slope.
- DITCHES:** A perspective view of a ditch with two sections labeled (A) and (B). Section (A) is the upper part of the ditch, and section (B) is the lower part. A blue arrow labeled 'FLOW' points down the ditch.

1. BURY THE TOP END OF THE MESH MATERIAL IN A 6" TRENCH AND BACKFILL AND TAMP TRENCHING SECURE END WITH STAPLES AT 6" SPACING, 4" DOWN FROM EXPOSED END
2. FLOW DIRECTION JOINTS TO HAVE UPPER END OF LOWER STRIP BURIED WITH UPPER LAYERS OVERLAPPED 4" AND STAPLED. OVERLAP B OVER A.
3. LATERAL JOINTS TO HAVE 4" OVERLAP OF STRIPS. STAPLE 18" ON CENTER.
4. STAPLE OUTSIDE LATERAL EDGE 2" ON CENTER.
5. WIRE STAPLES TO BE MIN OF #11 WIRE 6" LONG AND 1-1/2" WIDE.
6. USE NORTH AMERICAN GREEN DS 150 OR APPROVED EQUAL.

1. THE SOIL SURFACE SHOULD BE FINELY GRADED AND SMOOTH FOR THE BLANKET TO HAVE DIRECT CONTACT WITH THE SOIL AND TO PREVENT UNDERMINING. EROSION CONTROL BLANKETS PERFORM BEST ON LOAMY SOILS AND SHOULD NOT BE USED ON ROCKY SITES OR SHALLOW SOILS.
2. THE BLANKET SHOULD BE INSTALLED BEFORE INSTALLING THE EROSION CONTROL BLANKET.
3. ALWAYS UNROLL THE BLANKET DOWNHILL WITHOUT STRETCHING AND ANCHOR THE UPSLOPE EDGE IN A 12 INCH DEEP TRENCH THAT IS BACKFILLED AND TAMPED.
4. OVERLAP SINGLE STRIPS A MINIMUM OF 12 INCHES AT THE TOP OF EACH ROW AND 4 INCHES AT THE EDGES OF PARALLEL ROWS. ANCHOR ALONG THE OVERLAP WITH A MAXIMUM SPACING OF 3 FEET OR AS REQUIRED BY THE MANUFACTURER.

SHEET10 OF11



August 15, 2023
220789

David Galbraith, City Planner
City of Biddeford
PO Box 586
Biddeford, ME 04005

Minor Site Plan Review – Genest Concrete
544 Elm Street, Tax Map 14, Lots 4 & 5, Chris & David Genest

Mr. Galbraith,

This letter, attachments, and revised plans are provided in response to the comments from the City of Biddeford.

We have organized the responses to restate each outstanding review comment by our response, in **bold** font.

1. The table in the narrative mentioned that a non-roof impervious area was removed. I do not see on the site plans the location of where that area was removed, or additional landscaped area installed, please provide more detail

Response: Existing land cover between the stone wall and building is gravel, in the proposed plan, land cover will be grassed with stone walkways. The plan set has been revised for clarification.

2. The narrative indicates that the impervious area of the site is reduced. Please provide documentation of such and a narrative explaining

Response: As mentioned in the first comment, existing gravel land cover located easterly of the building will be vegetated to a grassed land cover. Please see the stormwater and erosion control plan included in the Site Plan Application as well as the revised site for the area listings table.

3. I see that catch basins and a pipe outfall is provided with an outlet at the left rear property line. How will the flow offsite be managed?

Is there permission to discharge onto the abutting property? Since I did not see an existing conditions plan, please provide drainage calculations to indicate the proposed drainage patterns.

Response: In the existing condition, drainage divides at the building and goes to the westerly and northerly corners of the site. Existing runoff going toward the westerly corner goes to a swale that starts on the applicant's property, flows off site and outfalls to Thatcher Brook. Drainage patterns on site are kept generally the same, however instead of having drainage

sheet westerly across the site, it is proposed to have two catch basins collect and convey drainage to the swale that will convey runoff to Thatcher Brook as the existing condition does.

A stormwater analysis was not prepared for this project due to the reduction in impervious area, stated above, as well as maintaining stormwater conveyance between the existing and proposed development conditions.

We are hopeful that the responses and revised material included in this letter are satisfactory and have addressed your concerns. Upon your review of our responses, please contact me with questions or if additional information is required.

Sincerely,

SEBAGO TECHNICS INC.

A handwritten signature in black ink, appearing to read "Henry A. Hess". The signature is fluid and cursive, with a large initial "H" and "A".

Henry A. Hess, RLA
Maine Licensed Landscape Architect
Project Manager

HAH:kmd

cc: Chris & David Genest